August 26, 2004 1:30:43 pm.
D:\D2\D3160110_PHASE1\DWG\PINGREE_XS.DWG
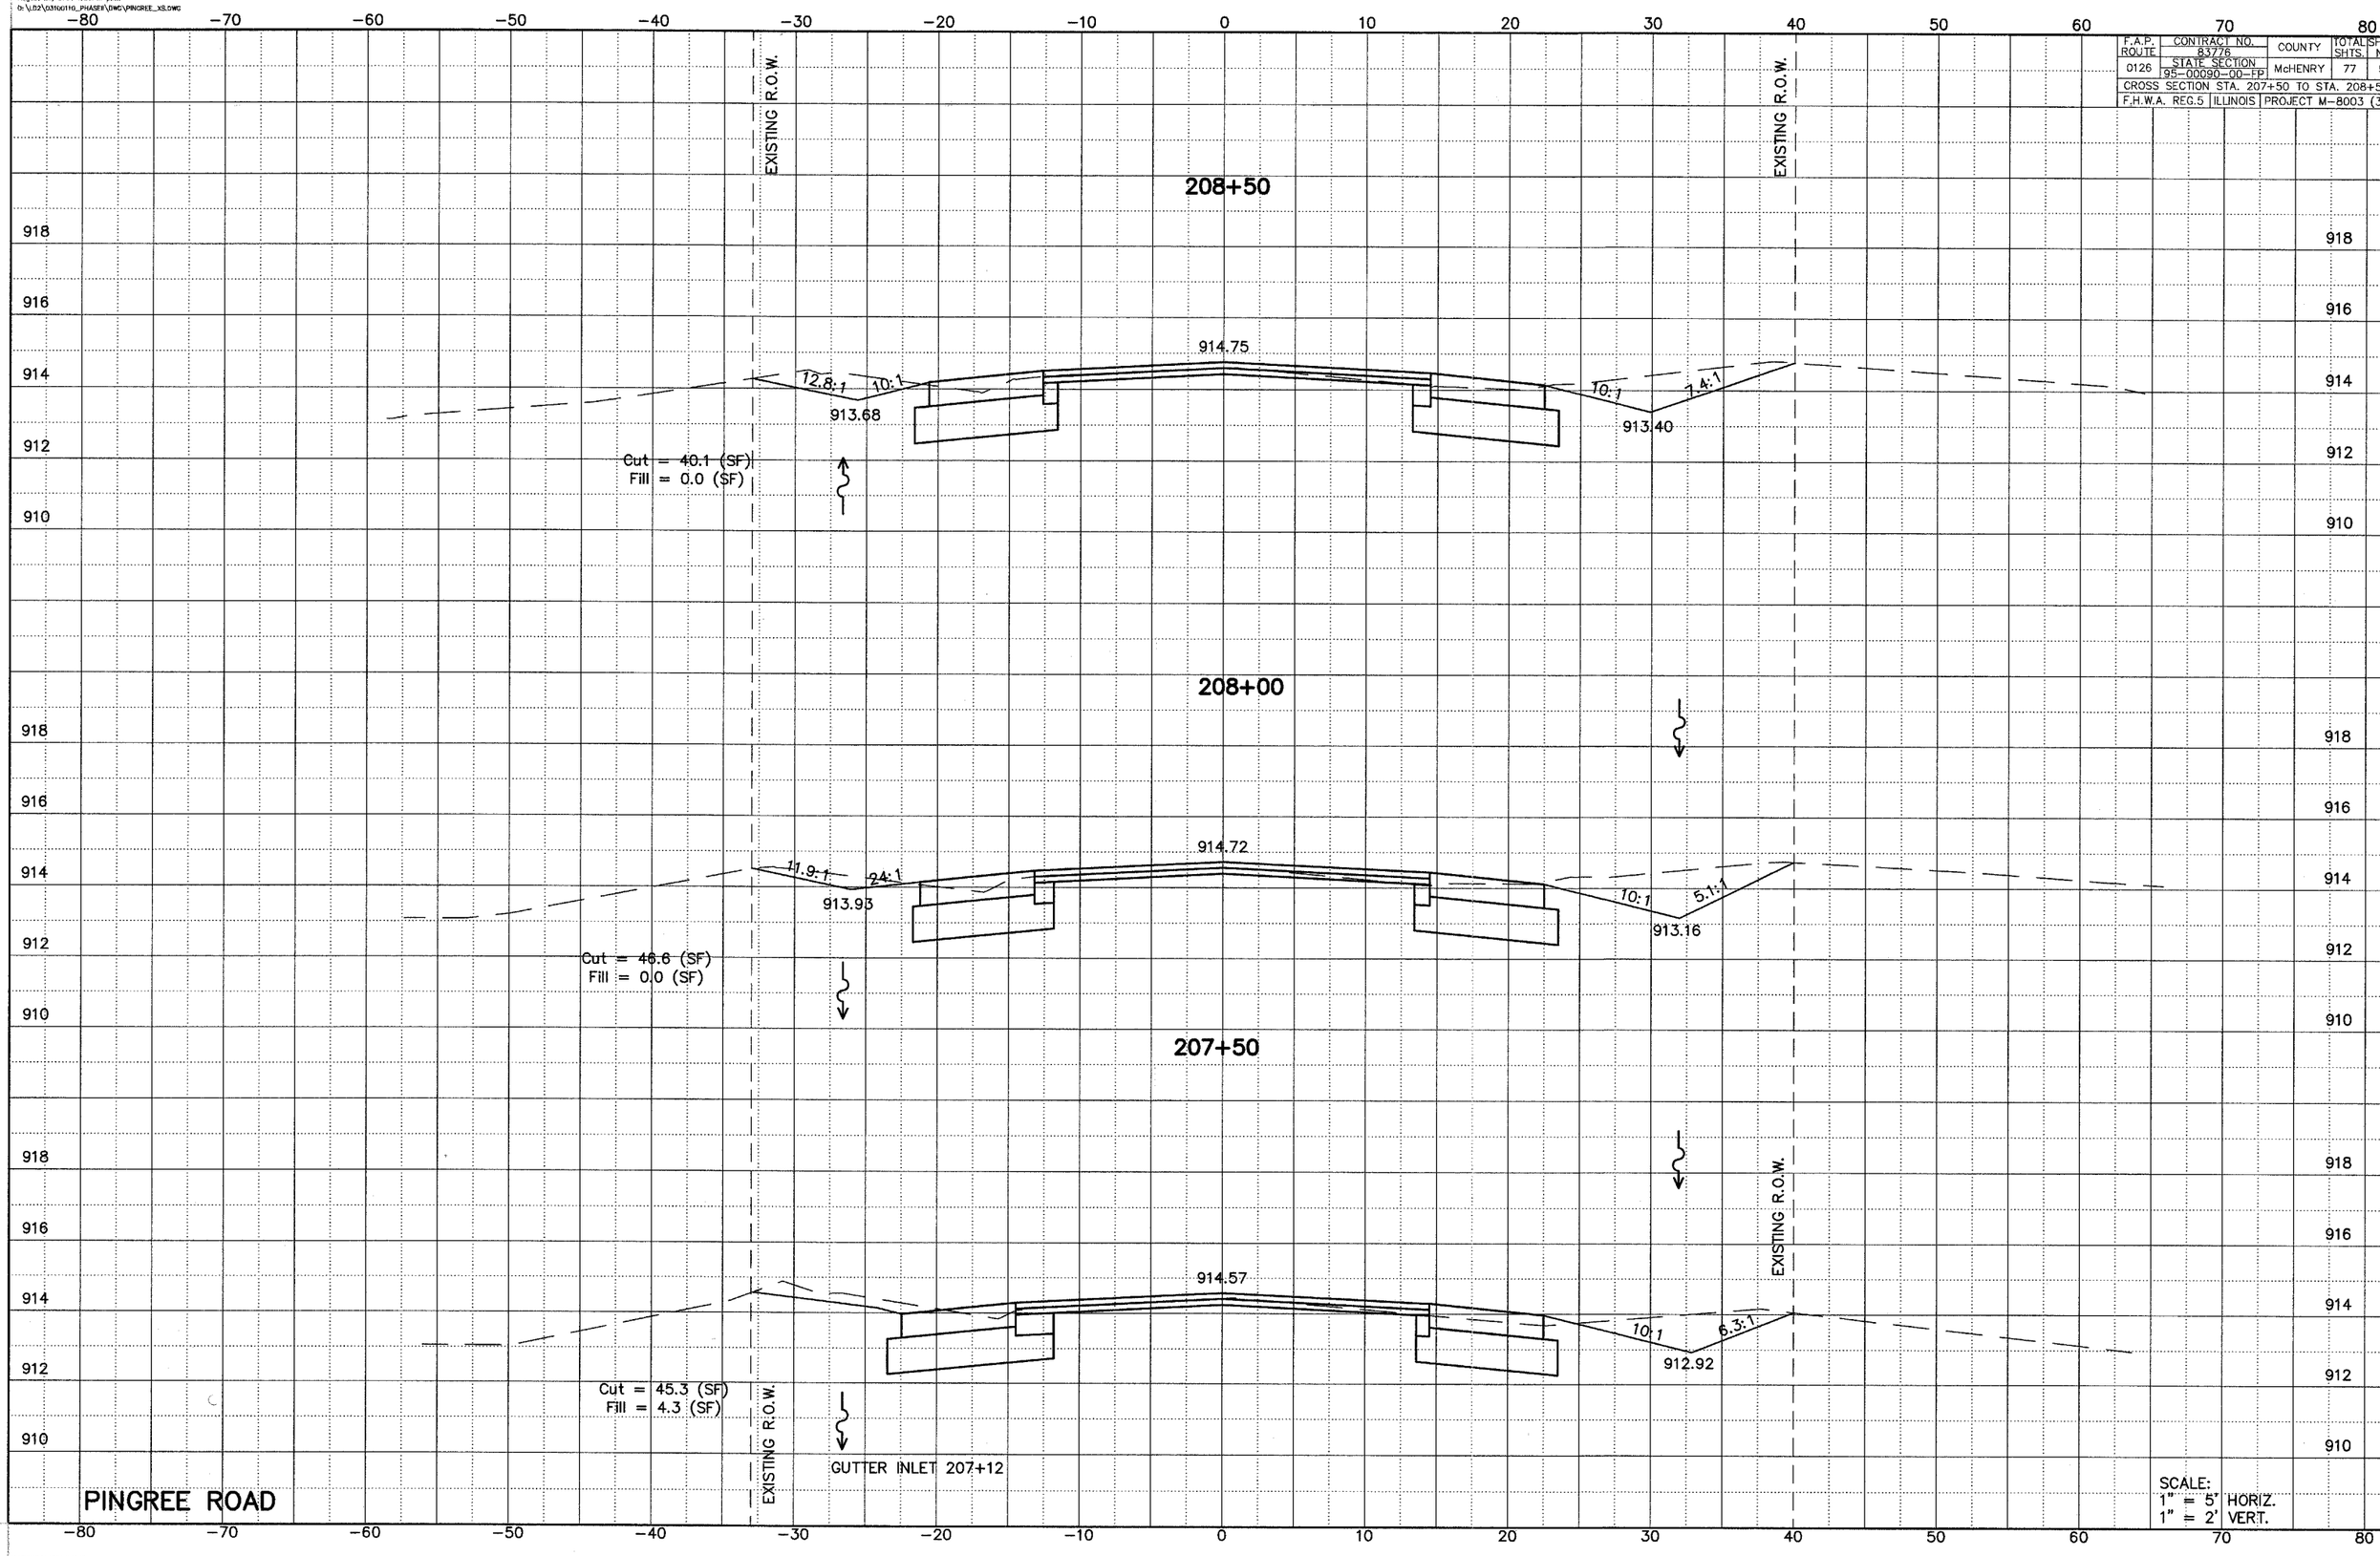
F.A.P. ROUTE	CONTRACT NO. 83776	COUNTY	TOTAL SHTS.	SH
0126	STATE SECTION 95-00090-00-FP	McHENRY	77	
CROSS SECTION STA. 207+50 TO STA. 208+5				
F.H.W.A. REG.5	ILLINOIS	PROJECT M-8003 (3