CIVILTECH

SWIFT ROAD	TOTAL SHEETS	SHEET NO.
STA. 790+00 TO STA. 792+00	58	54
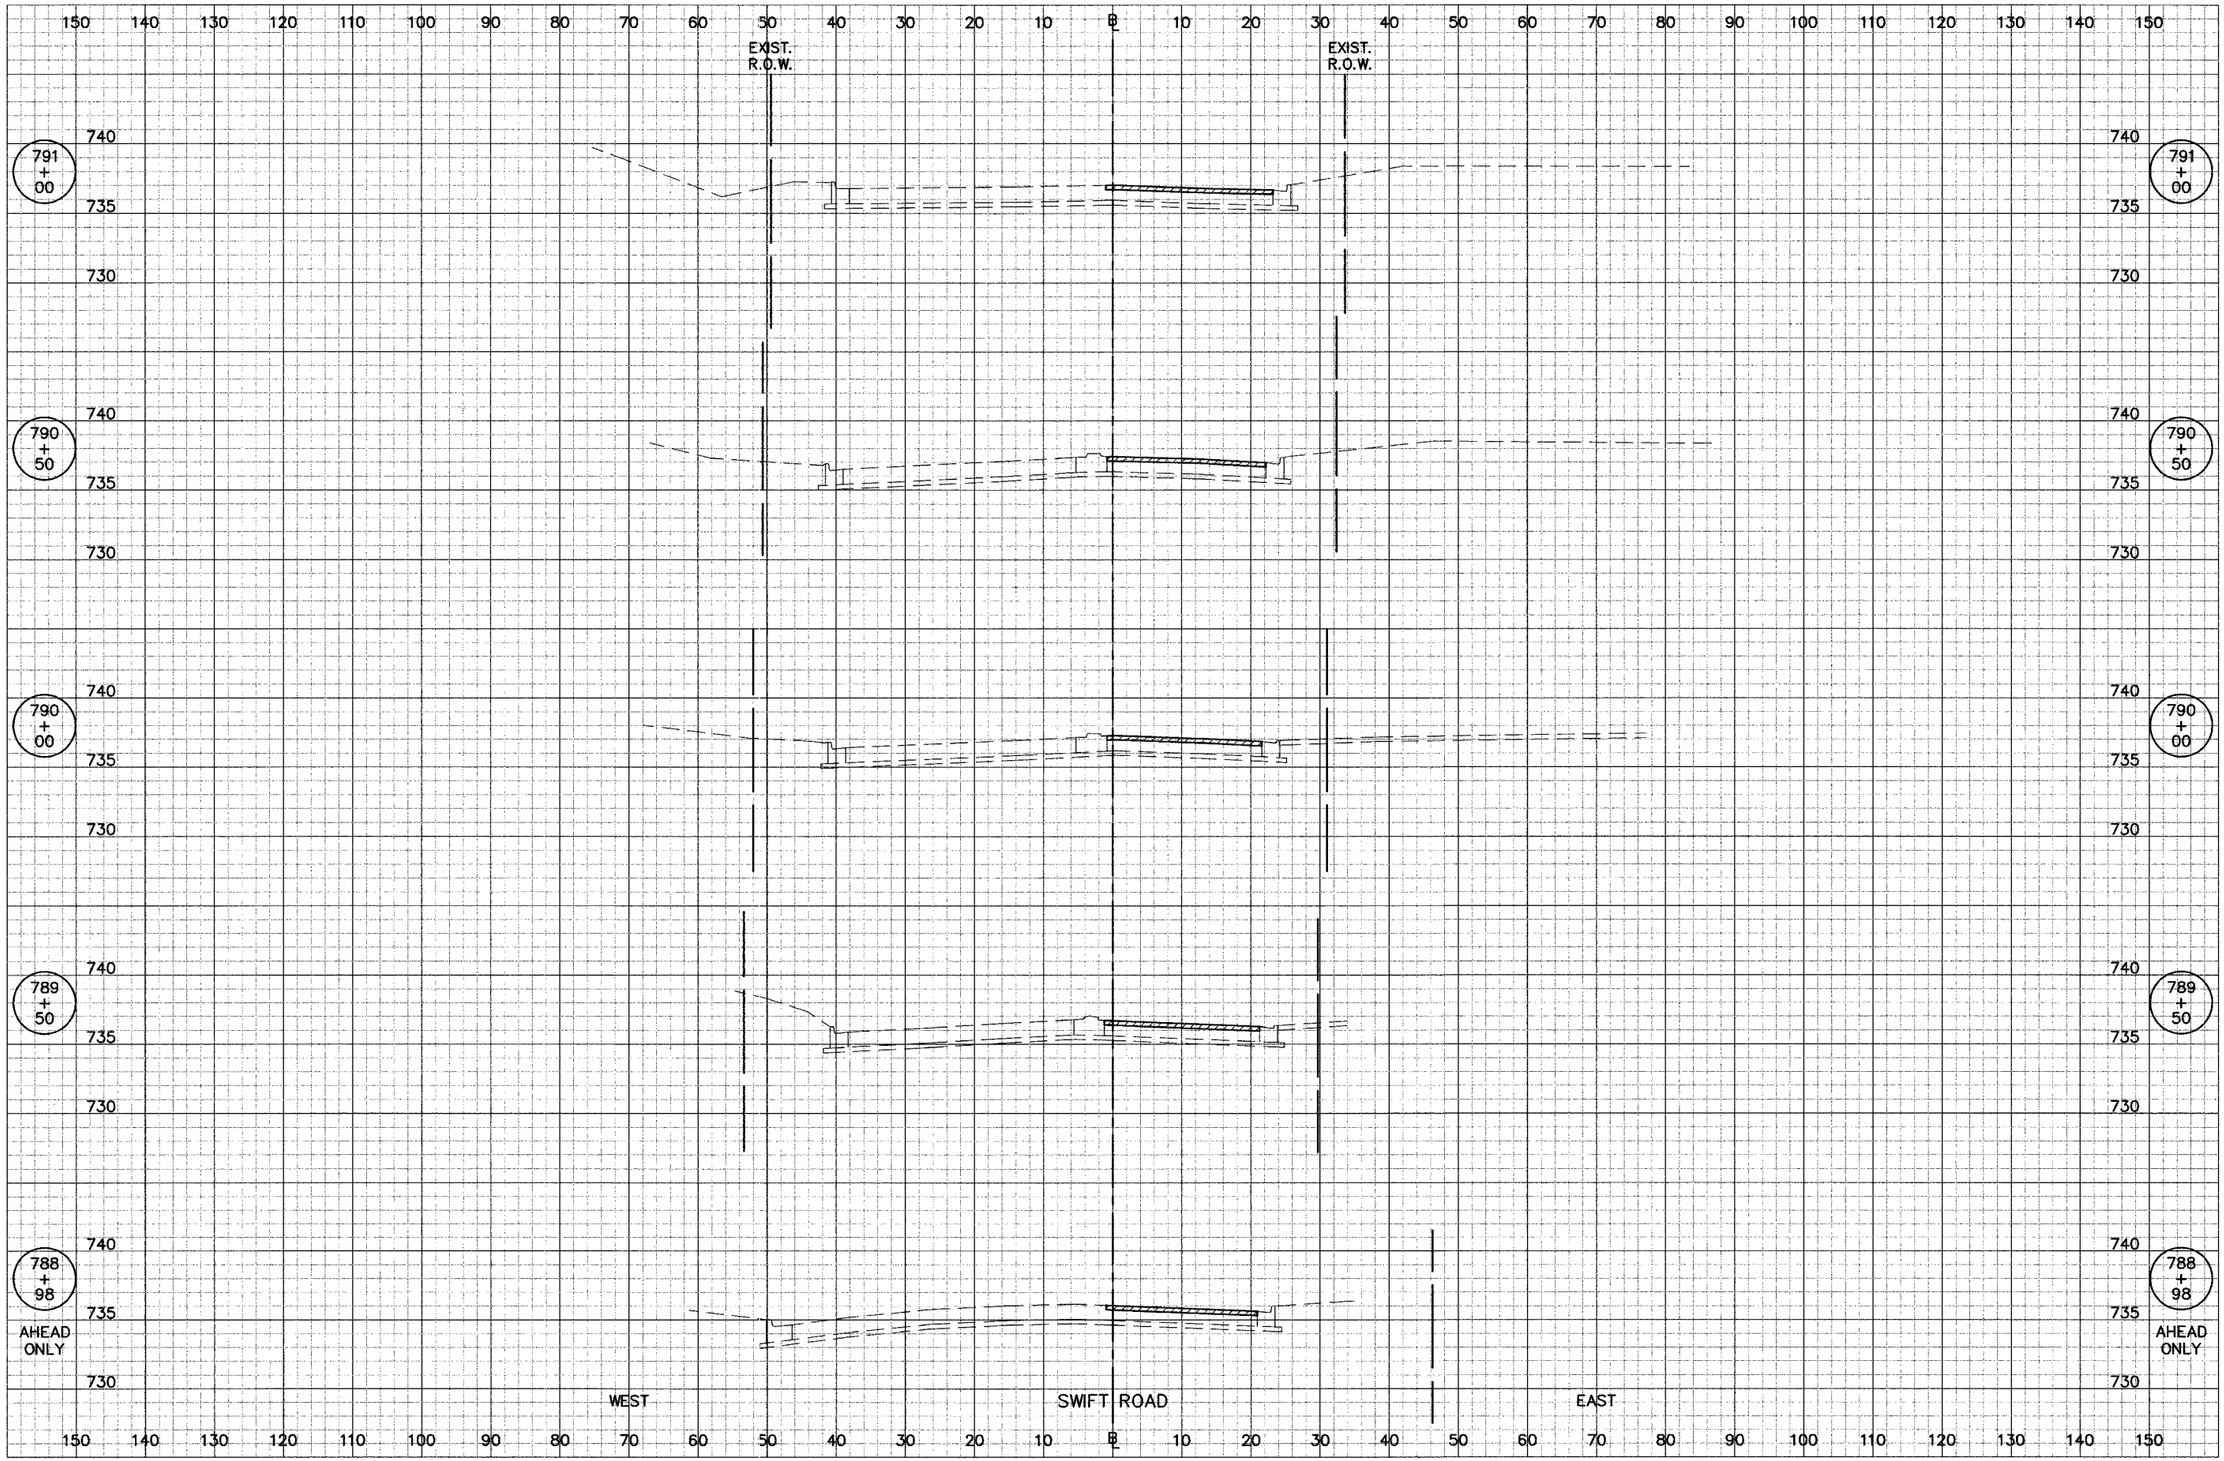
CONTRACT NO. 83794