CIVILTECH

SWIFT ROAD	TOTAL SHEETS	SHEET NO.
STA. 792+50 TO STA. 794+12	58	55
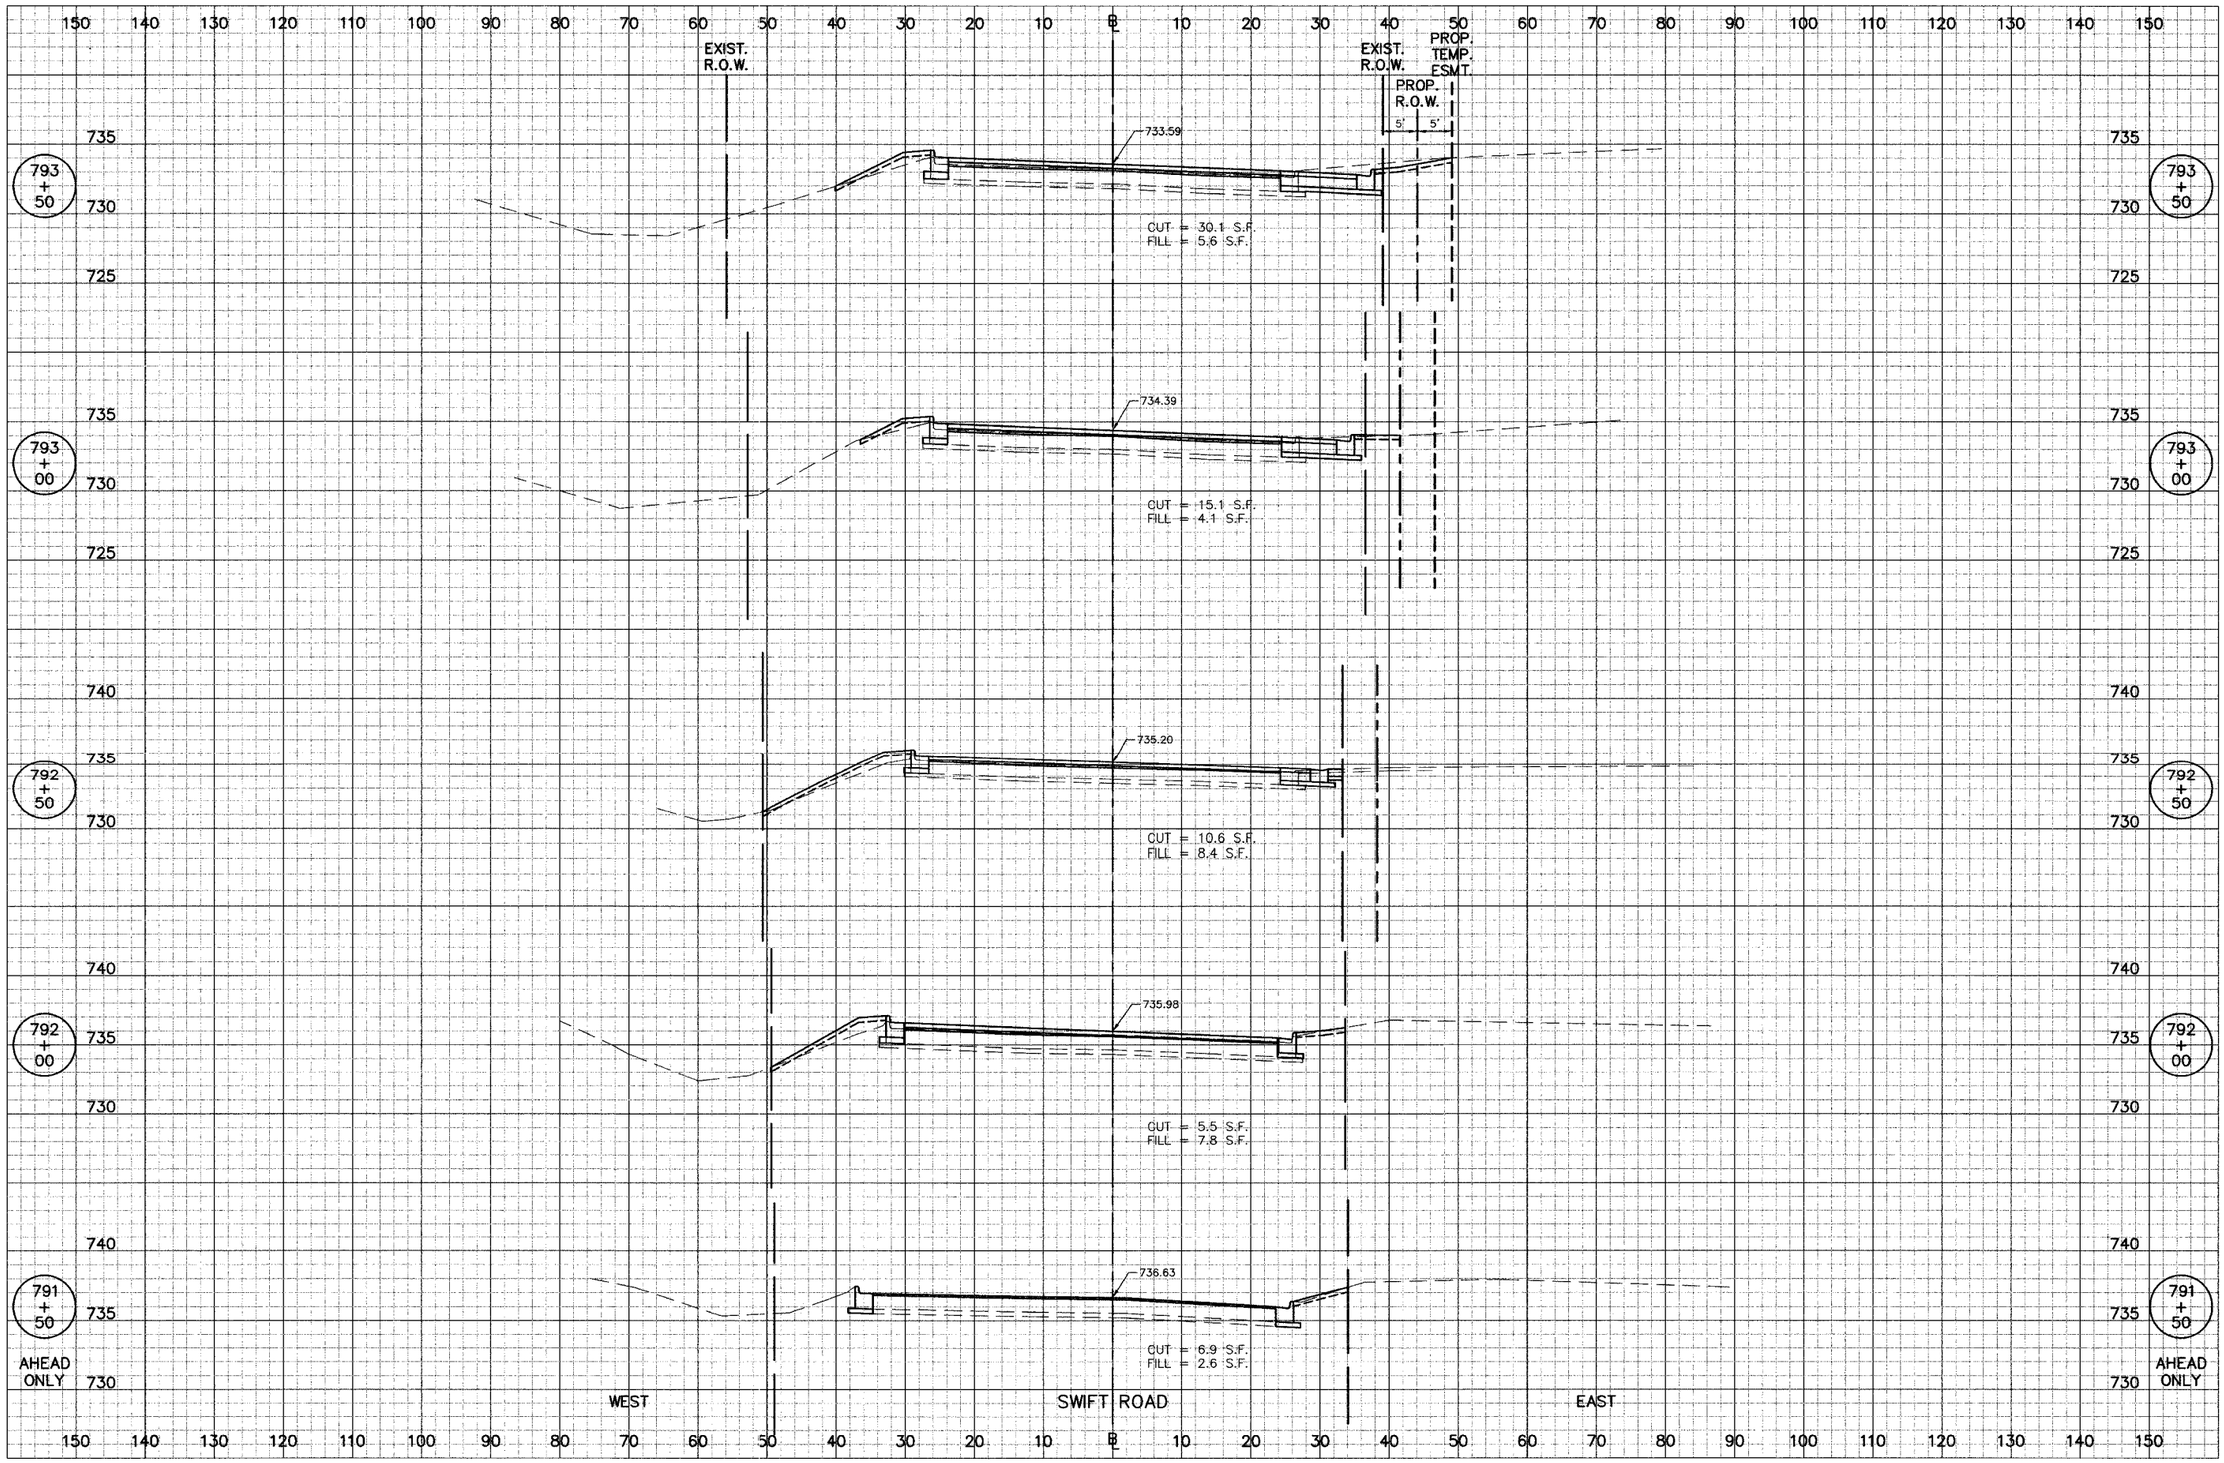
CONTRACT NO. 83794