SWIFT ROAD	TOTAL SHEETS	SHEET NO.
STA. 794+50 TO STA. 796+50	58	56

CIVILTECH
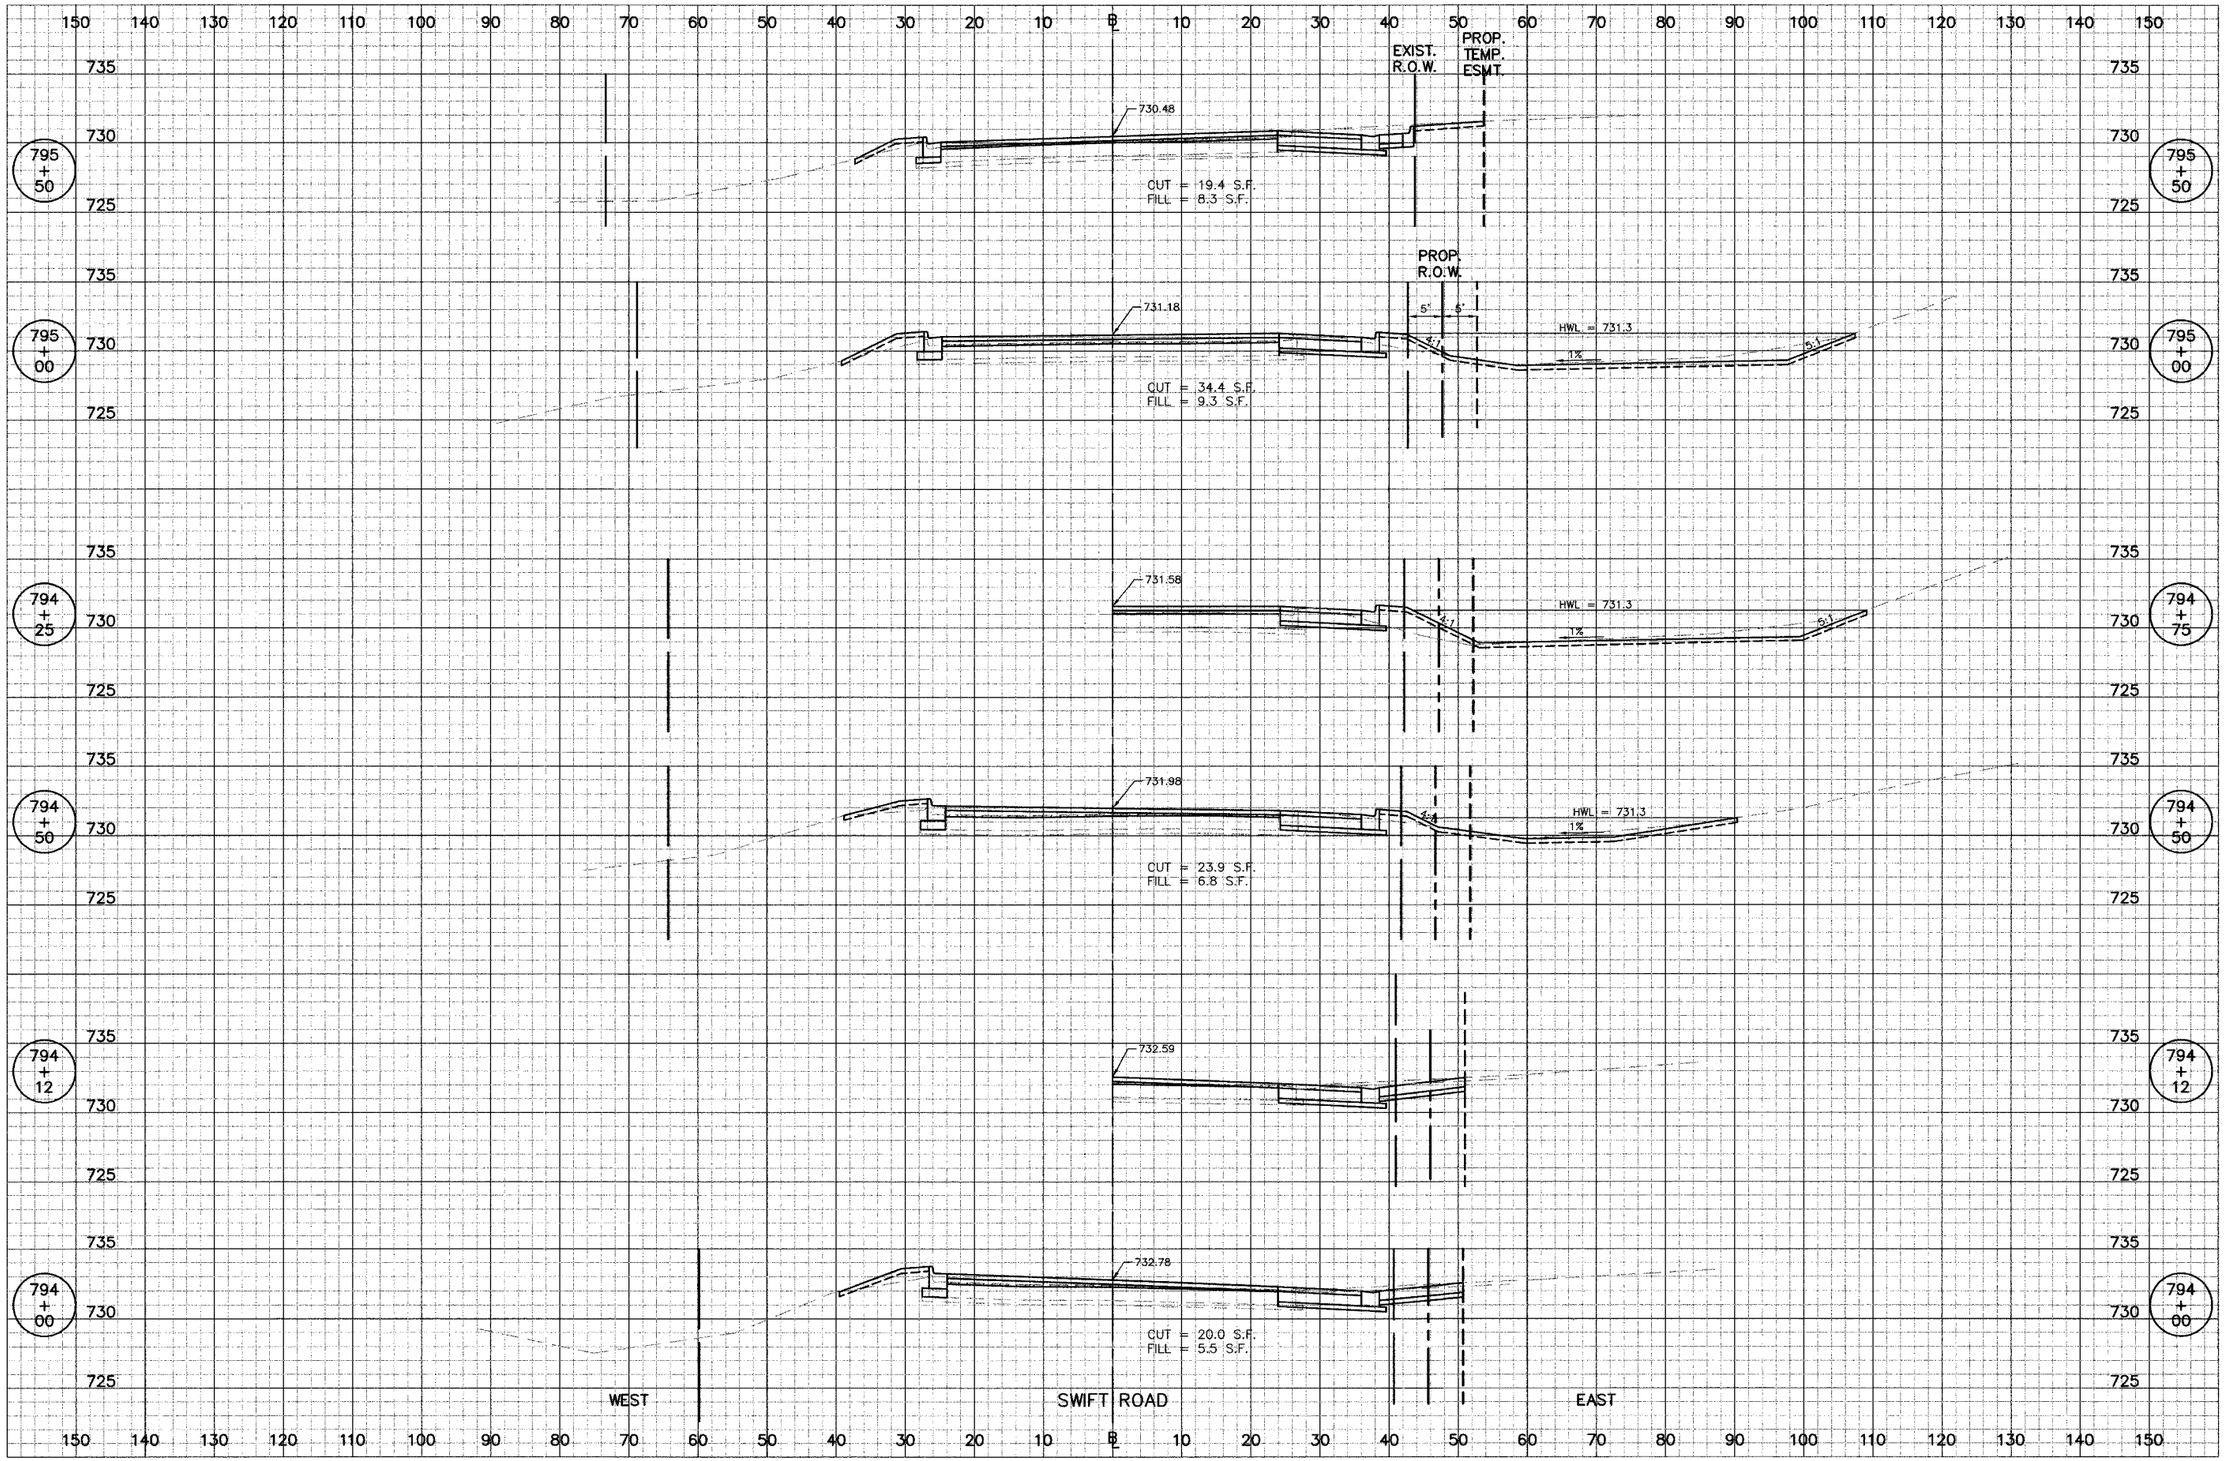
CONTRACT NO. 83794