CONTRACT NO. 91325

ROUTE NO.	SECTION	COUNTY	TOTAL SHEETS	SHEET NO.
CH 31	*	MACON	162	73
STA.		TO STA.		
FED. RD. DIST. NO. 7	ILLINOIS	PROJECT		

70 *02-00175-00-PV

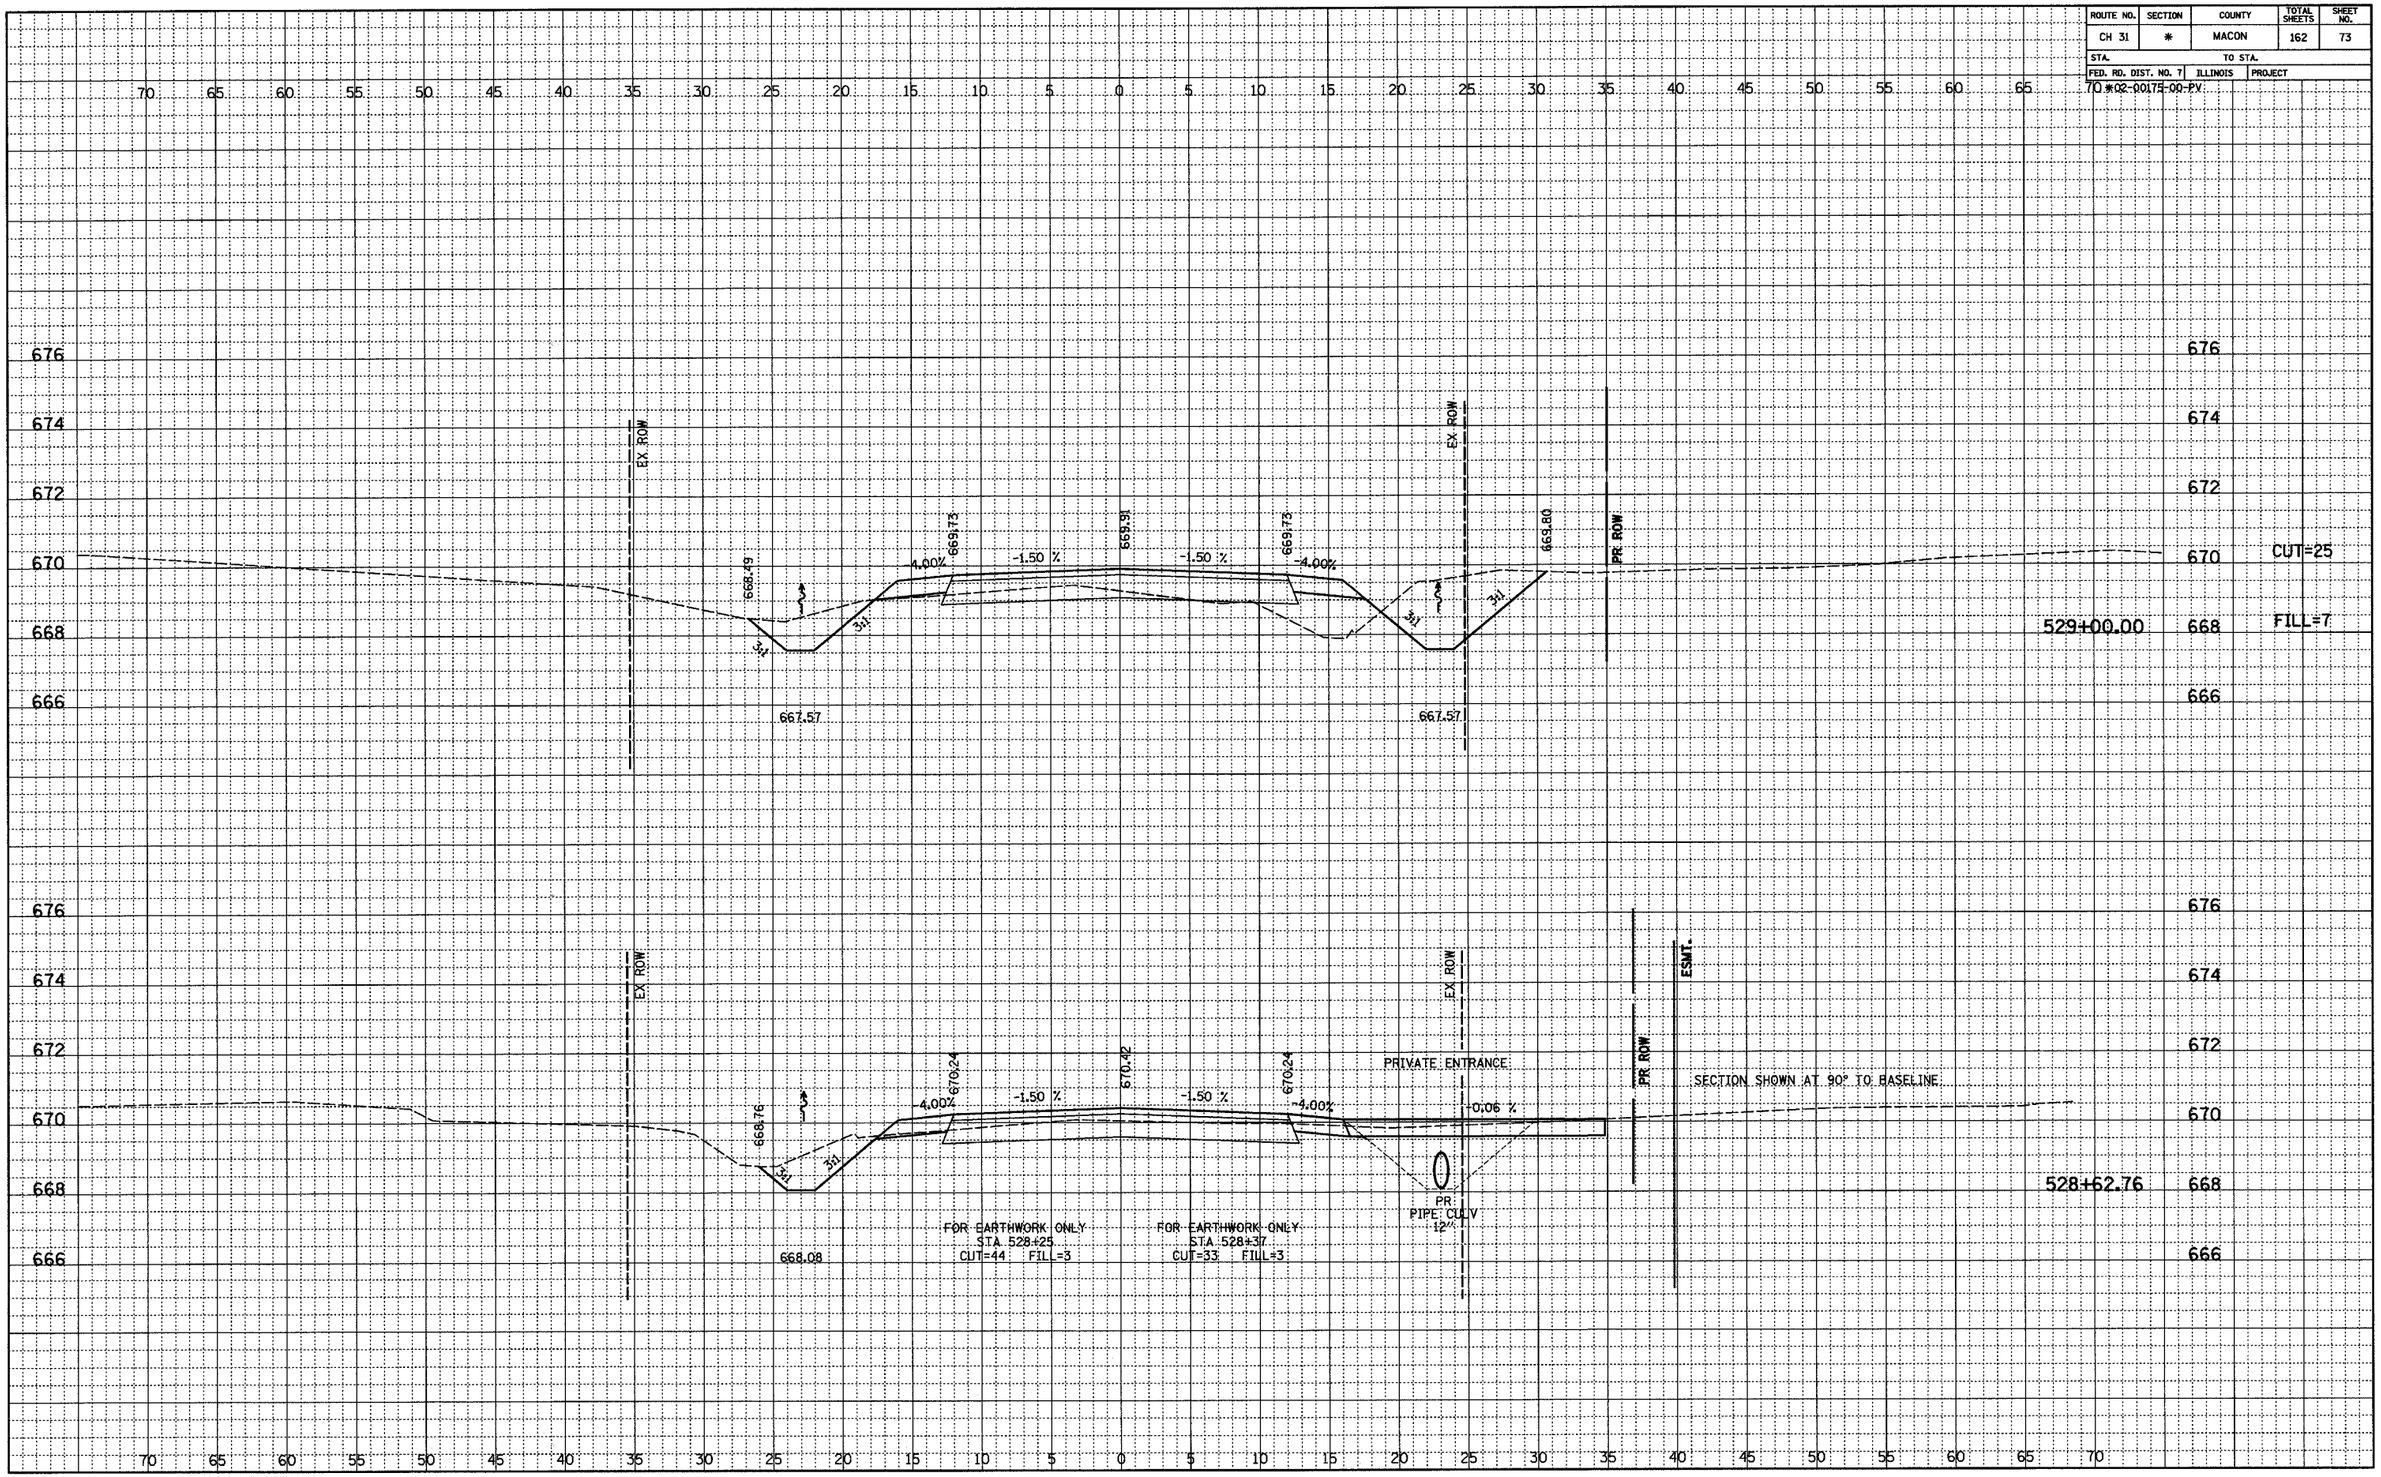

FINAL	BY	DATE
SURVEYED		
PLOTTED		
ALIGNMENT CHECKED		
RT. OF WAY CHECKED		
NOTEBOOK NO.		

ORIGINAL	BY	DATE
SURVEYED		
PLOTTED		
GRADES CHECKED		
BMs NOTED		
STRUCTURE NOTATIONS CHK'D		
NOTEBOOK NO.		