CONTRACT NO. 94962

F.A.P. RTE.	SECTION	COUNTY	TOTAL SHEETS	SHEET NO.
750	(114) Y, WRS	FAYETTE	47	74

STA. 1030+50.00 TO STA. 1030+00.00

FED. ROAD DIST. NO. _ ILLINOIS FED. AID PROJECT

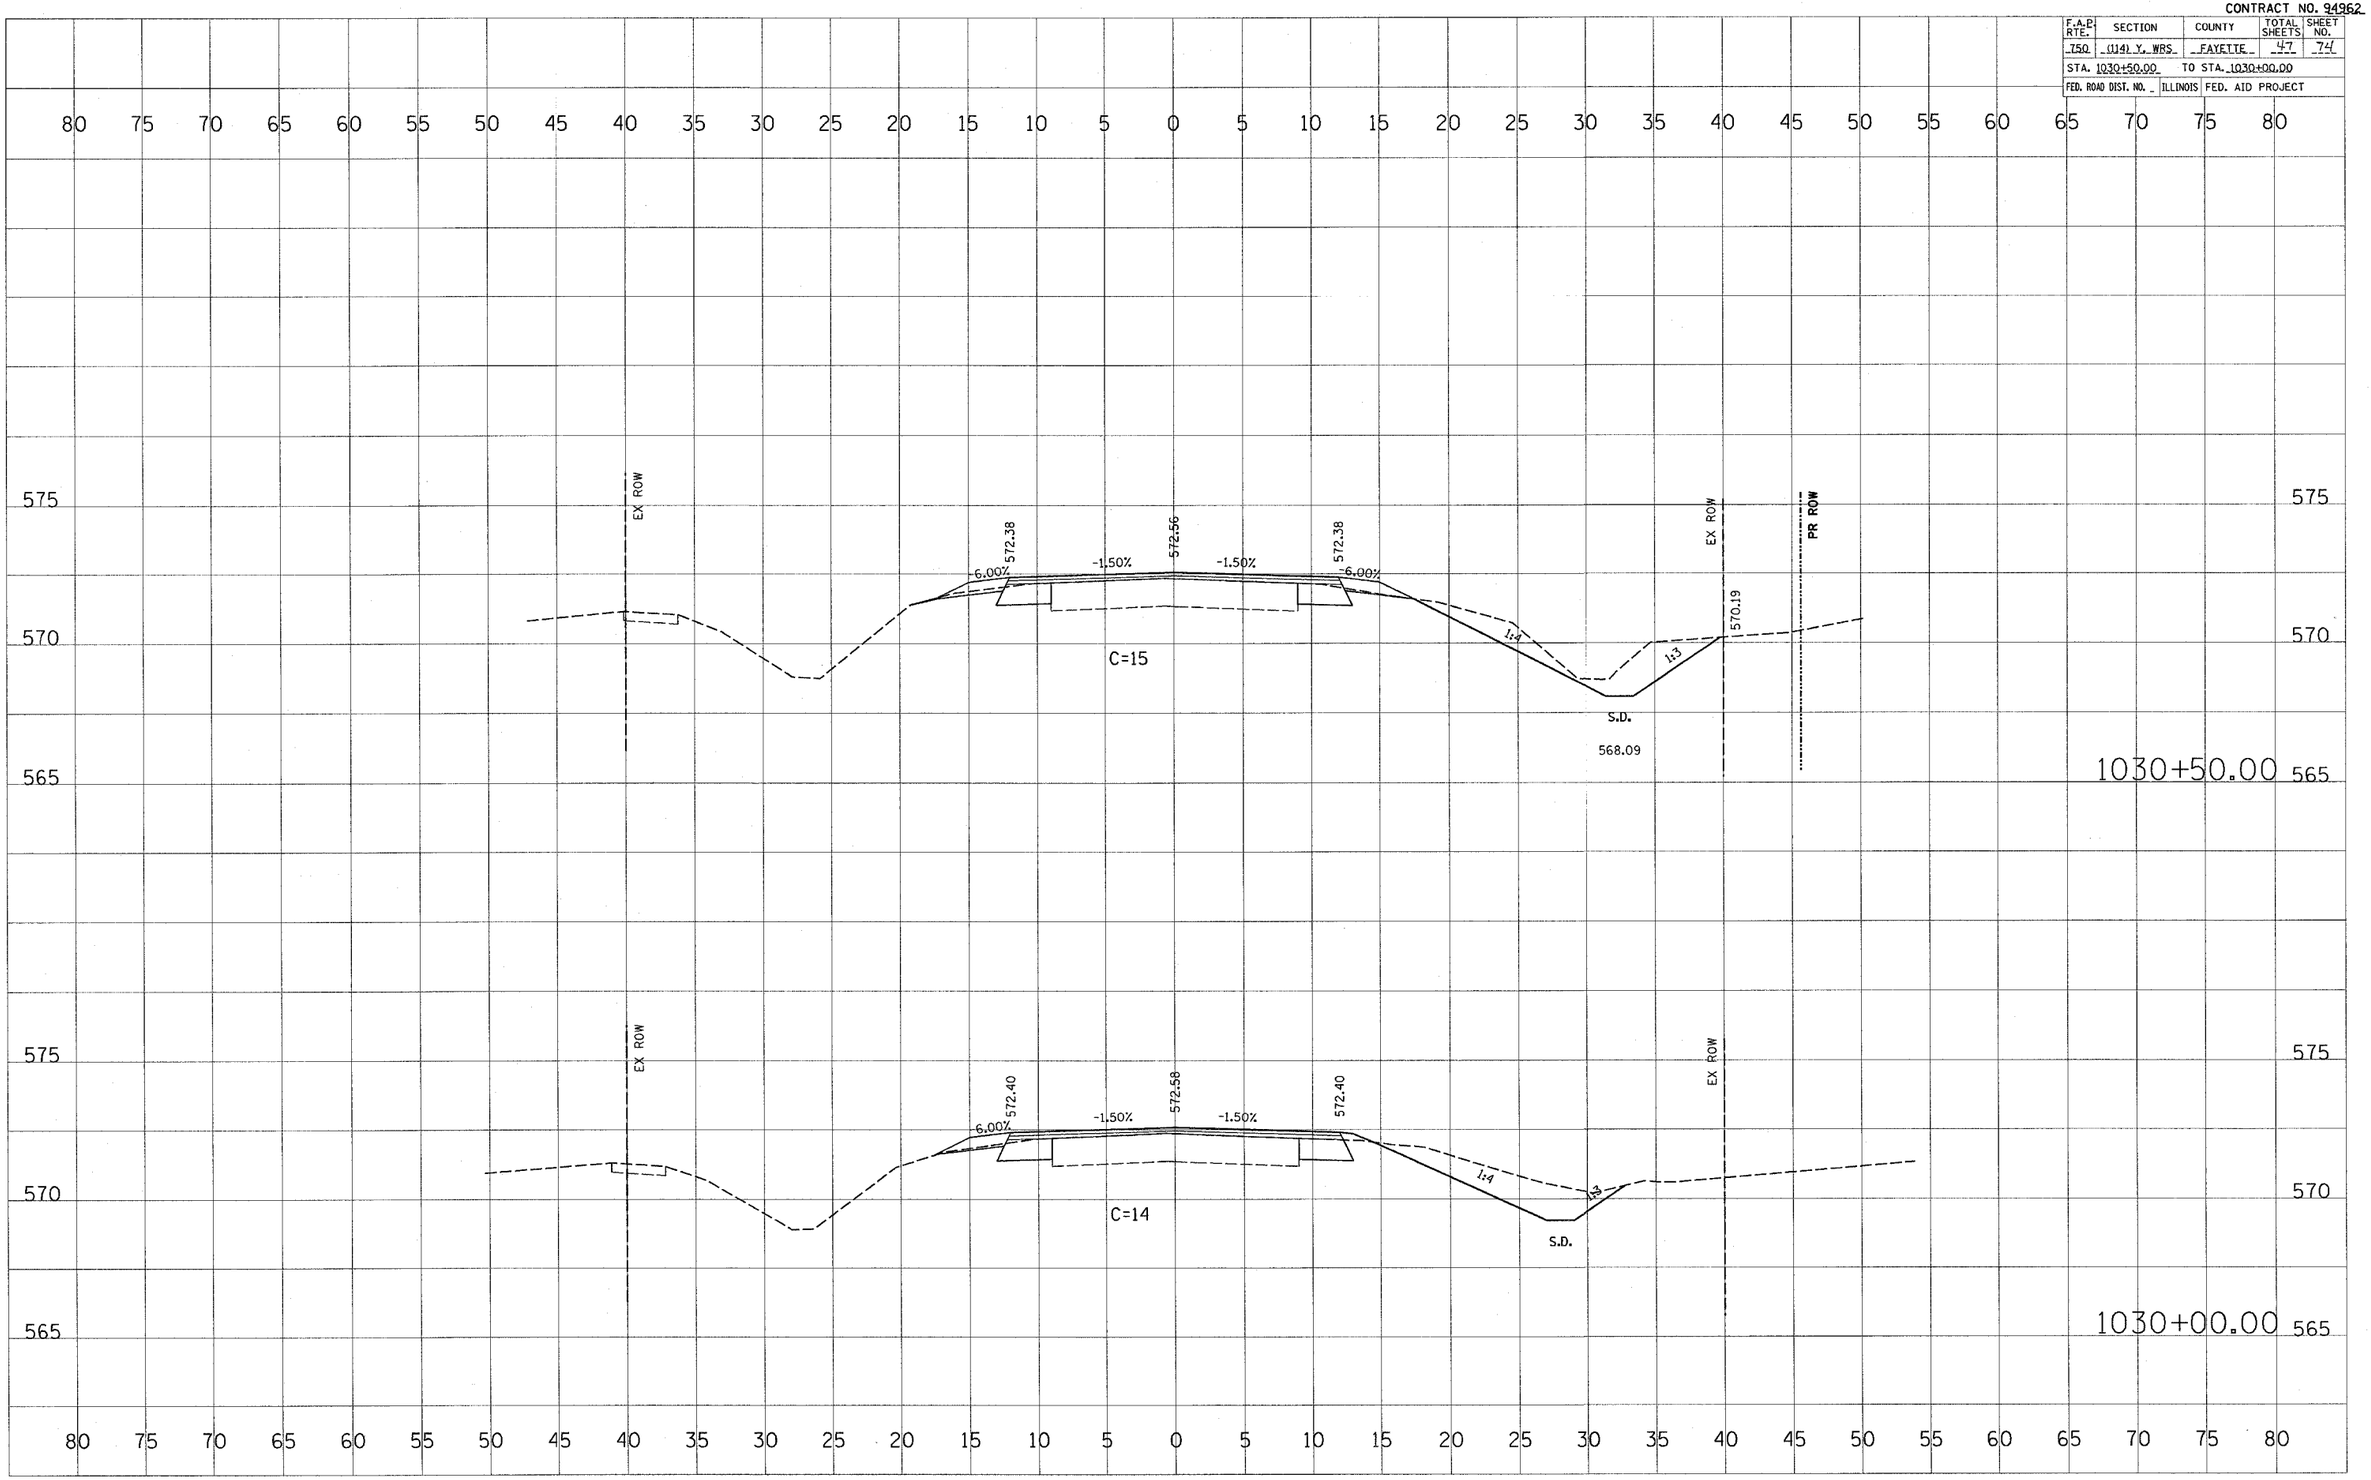

FINAL SURVEY		BY	DATE
SURVEYED			
PLOTTED			
TEMPLATE			
AREAS			
AREAS CHECKED			
NOTE BOOK			
NO.			

ORIGINAL SURVEY		BY	DATE
SURVEYED			
PLOTTED			
TEMPLATE			
AREAS			
AREAS CHECKED			
NOTE BOOK			
NO.			

PLOT DATE = 4/4/2005
FILE NAME = $FILEN$
PLOT SCALE = $SCALE$
USER NAME = hammanje