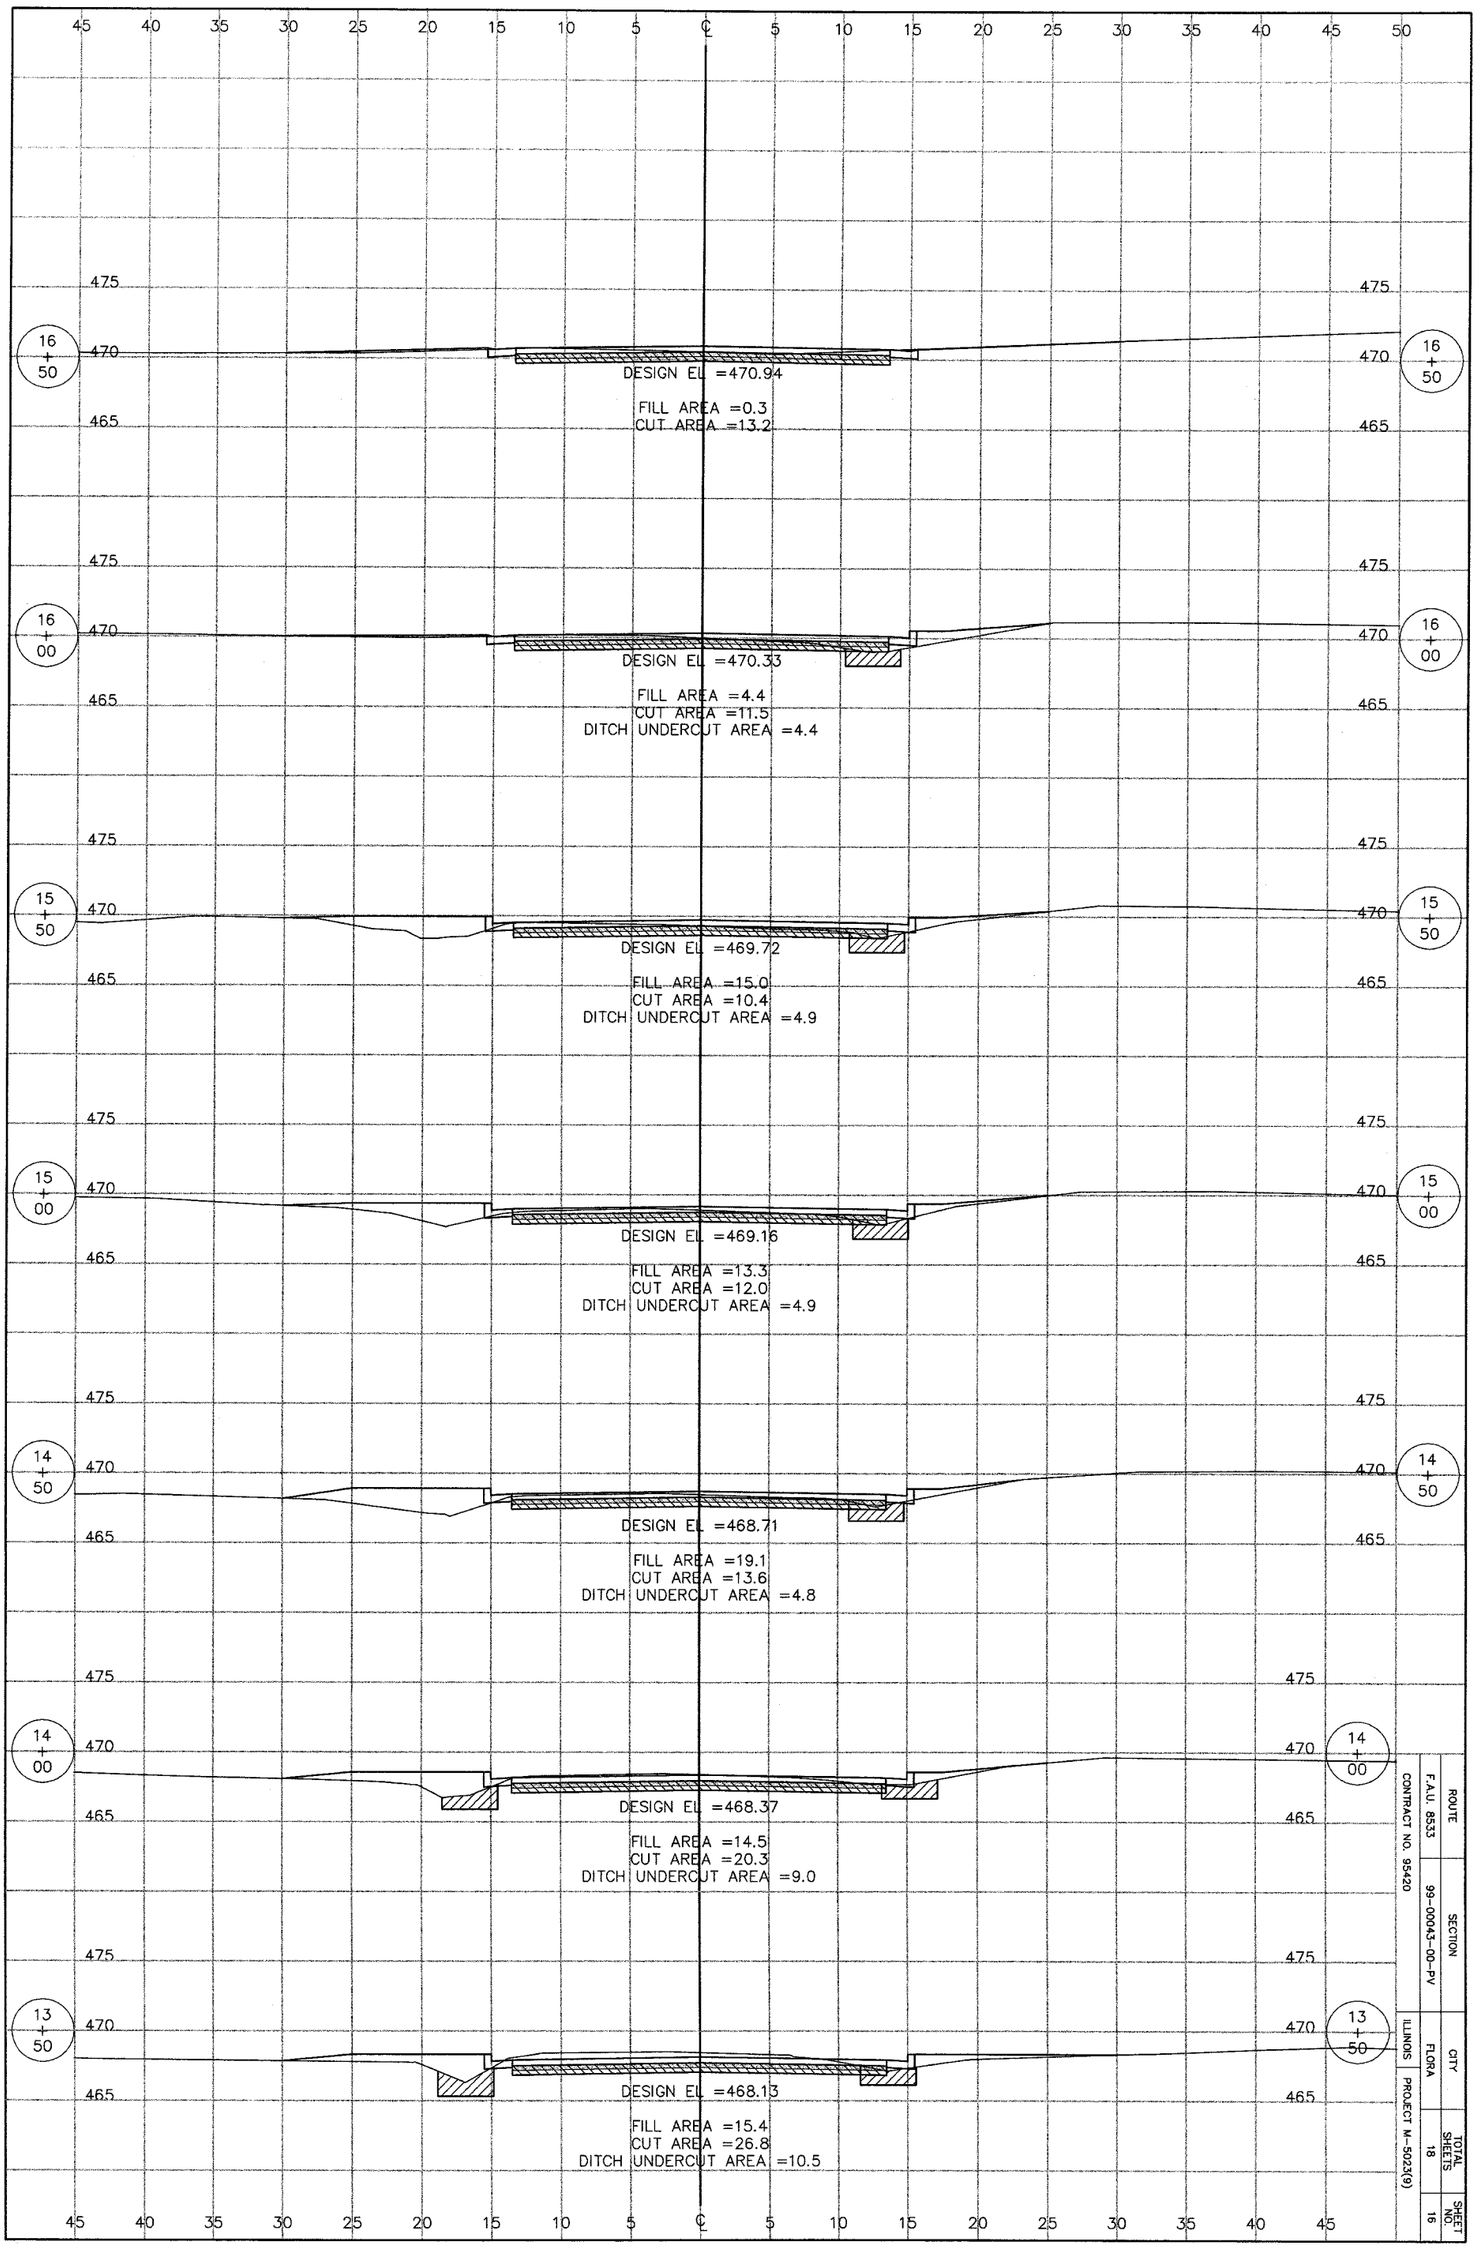

ROUTE	SECTION	CITY	TOTAL SHEETS	SHEET NO.
F.A.U. 8533	99-00043-00-PV	FLORA	18	16

CONTRACT NO. 95420

ILLINOIS PROJECT M-5023(9)