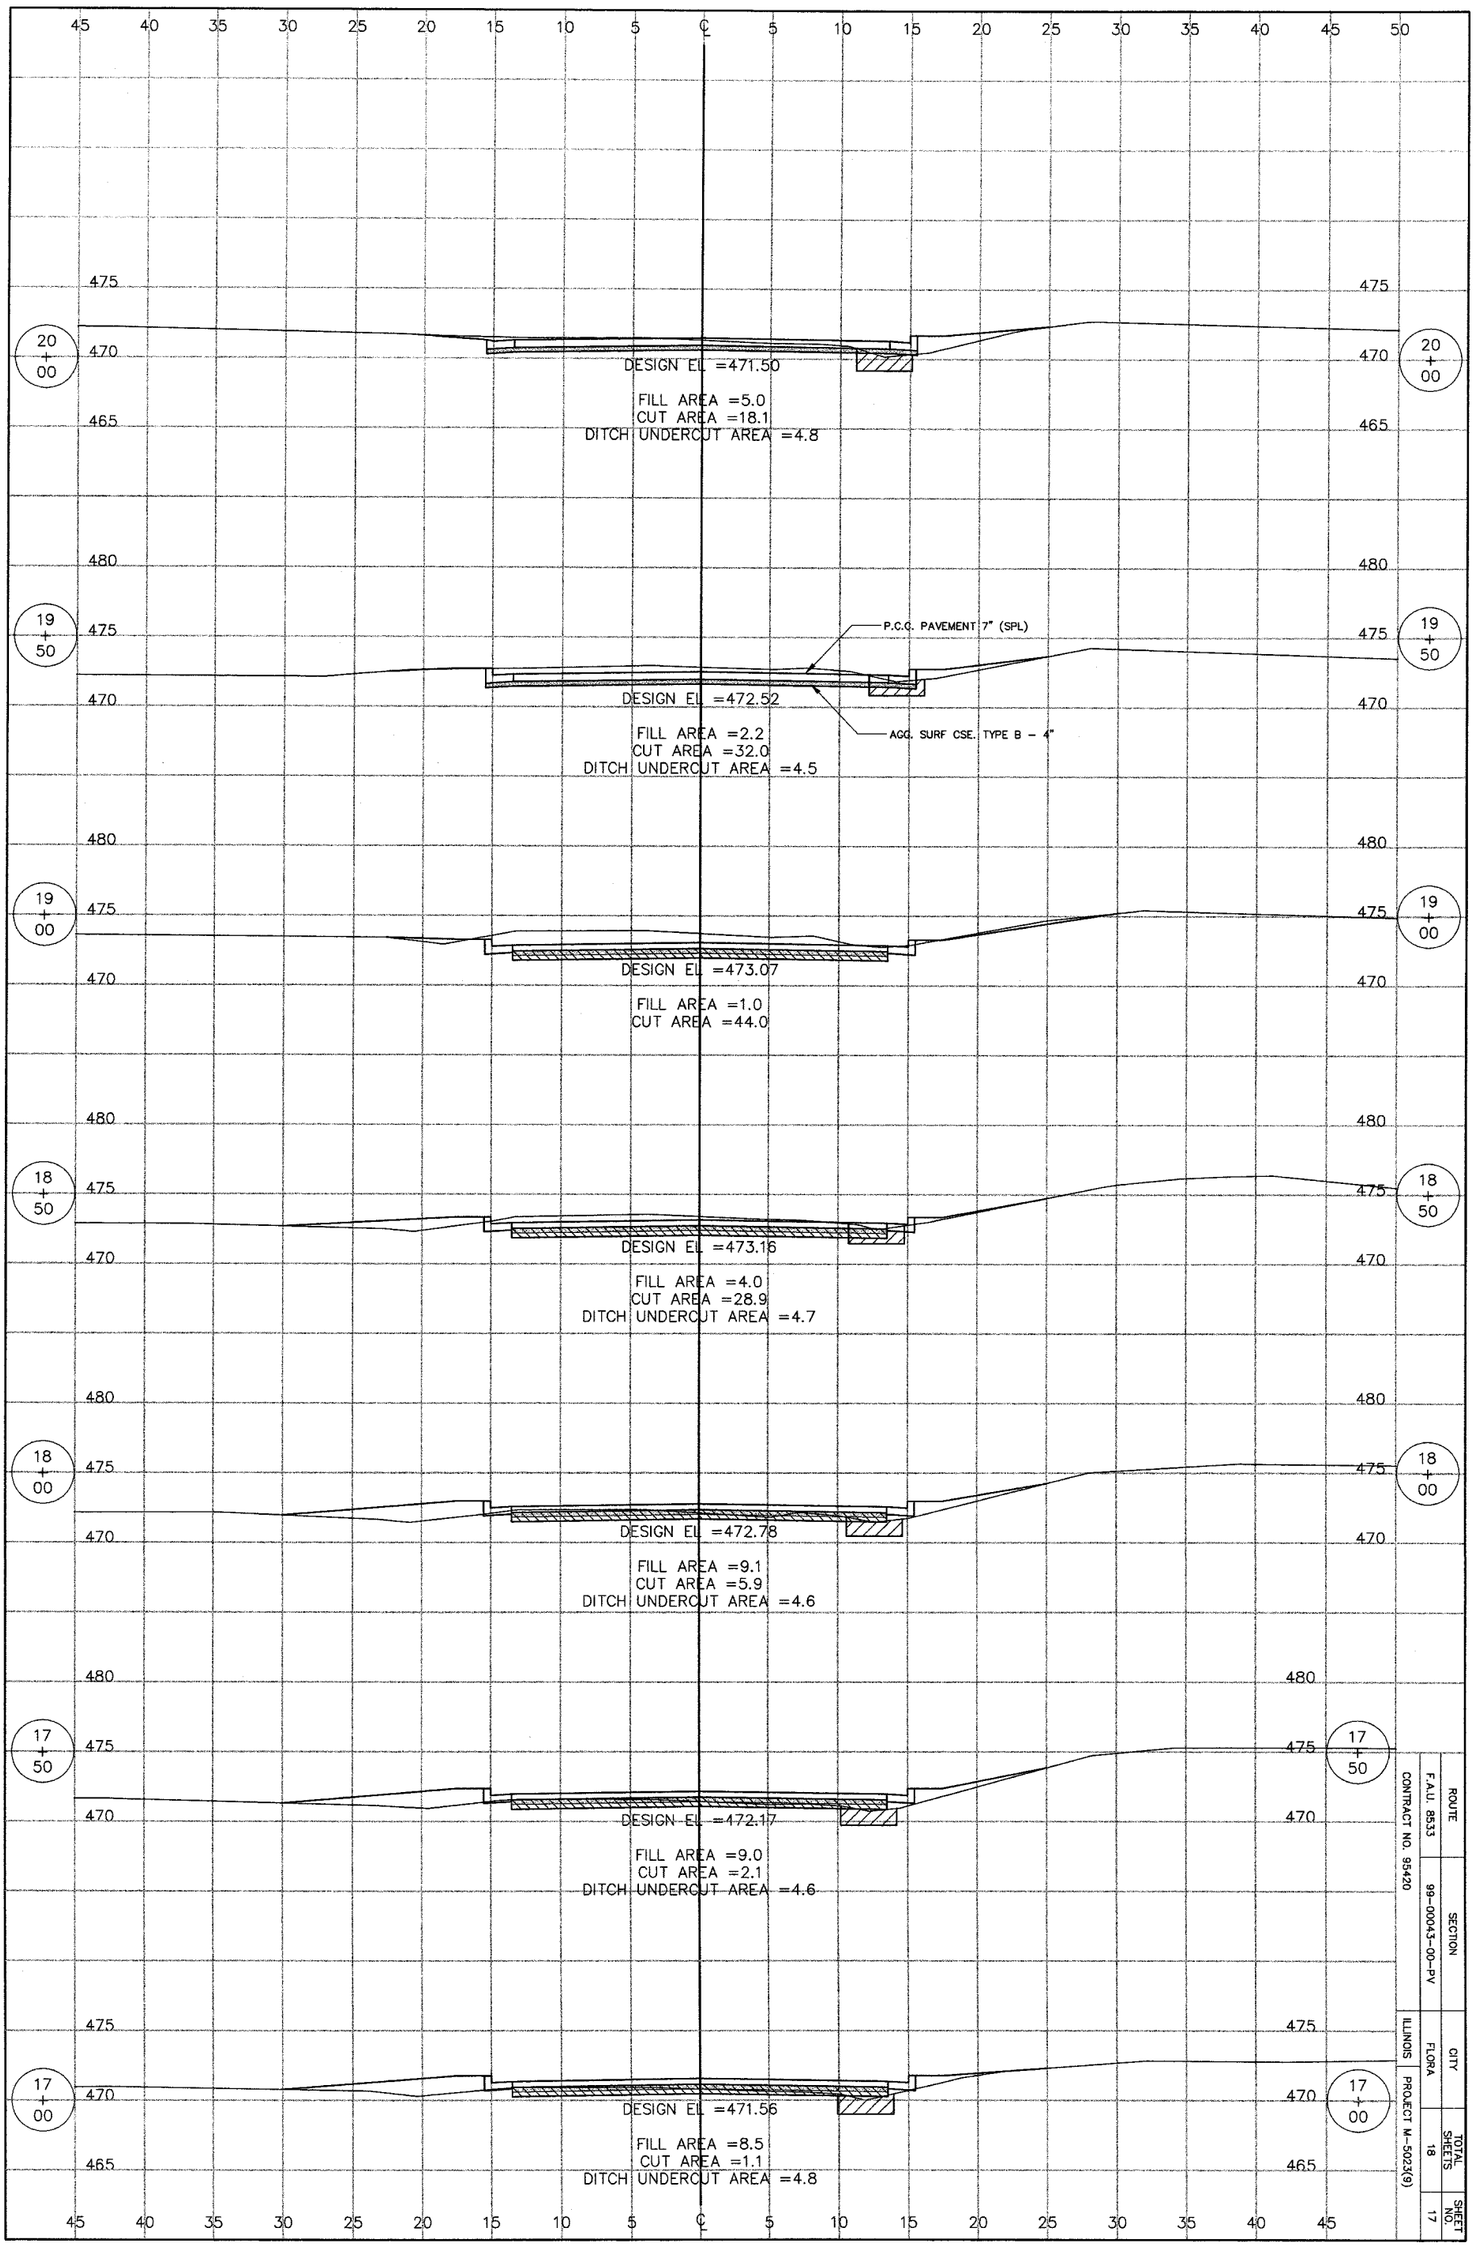

ROUTE	SECTION	CITY	TOTAL SHTS	SHEET NO.
F.A.U. 8533	99-00043-00-PV	FLORA	18	17

CONTRACT NO. 95420

ILLINOIS

PROJECT M-5023(9)