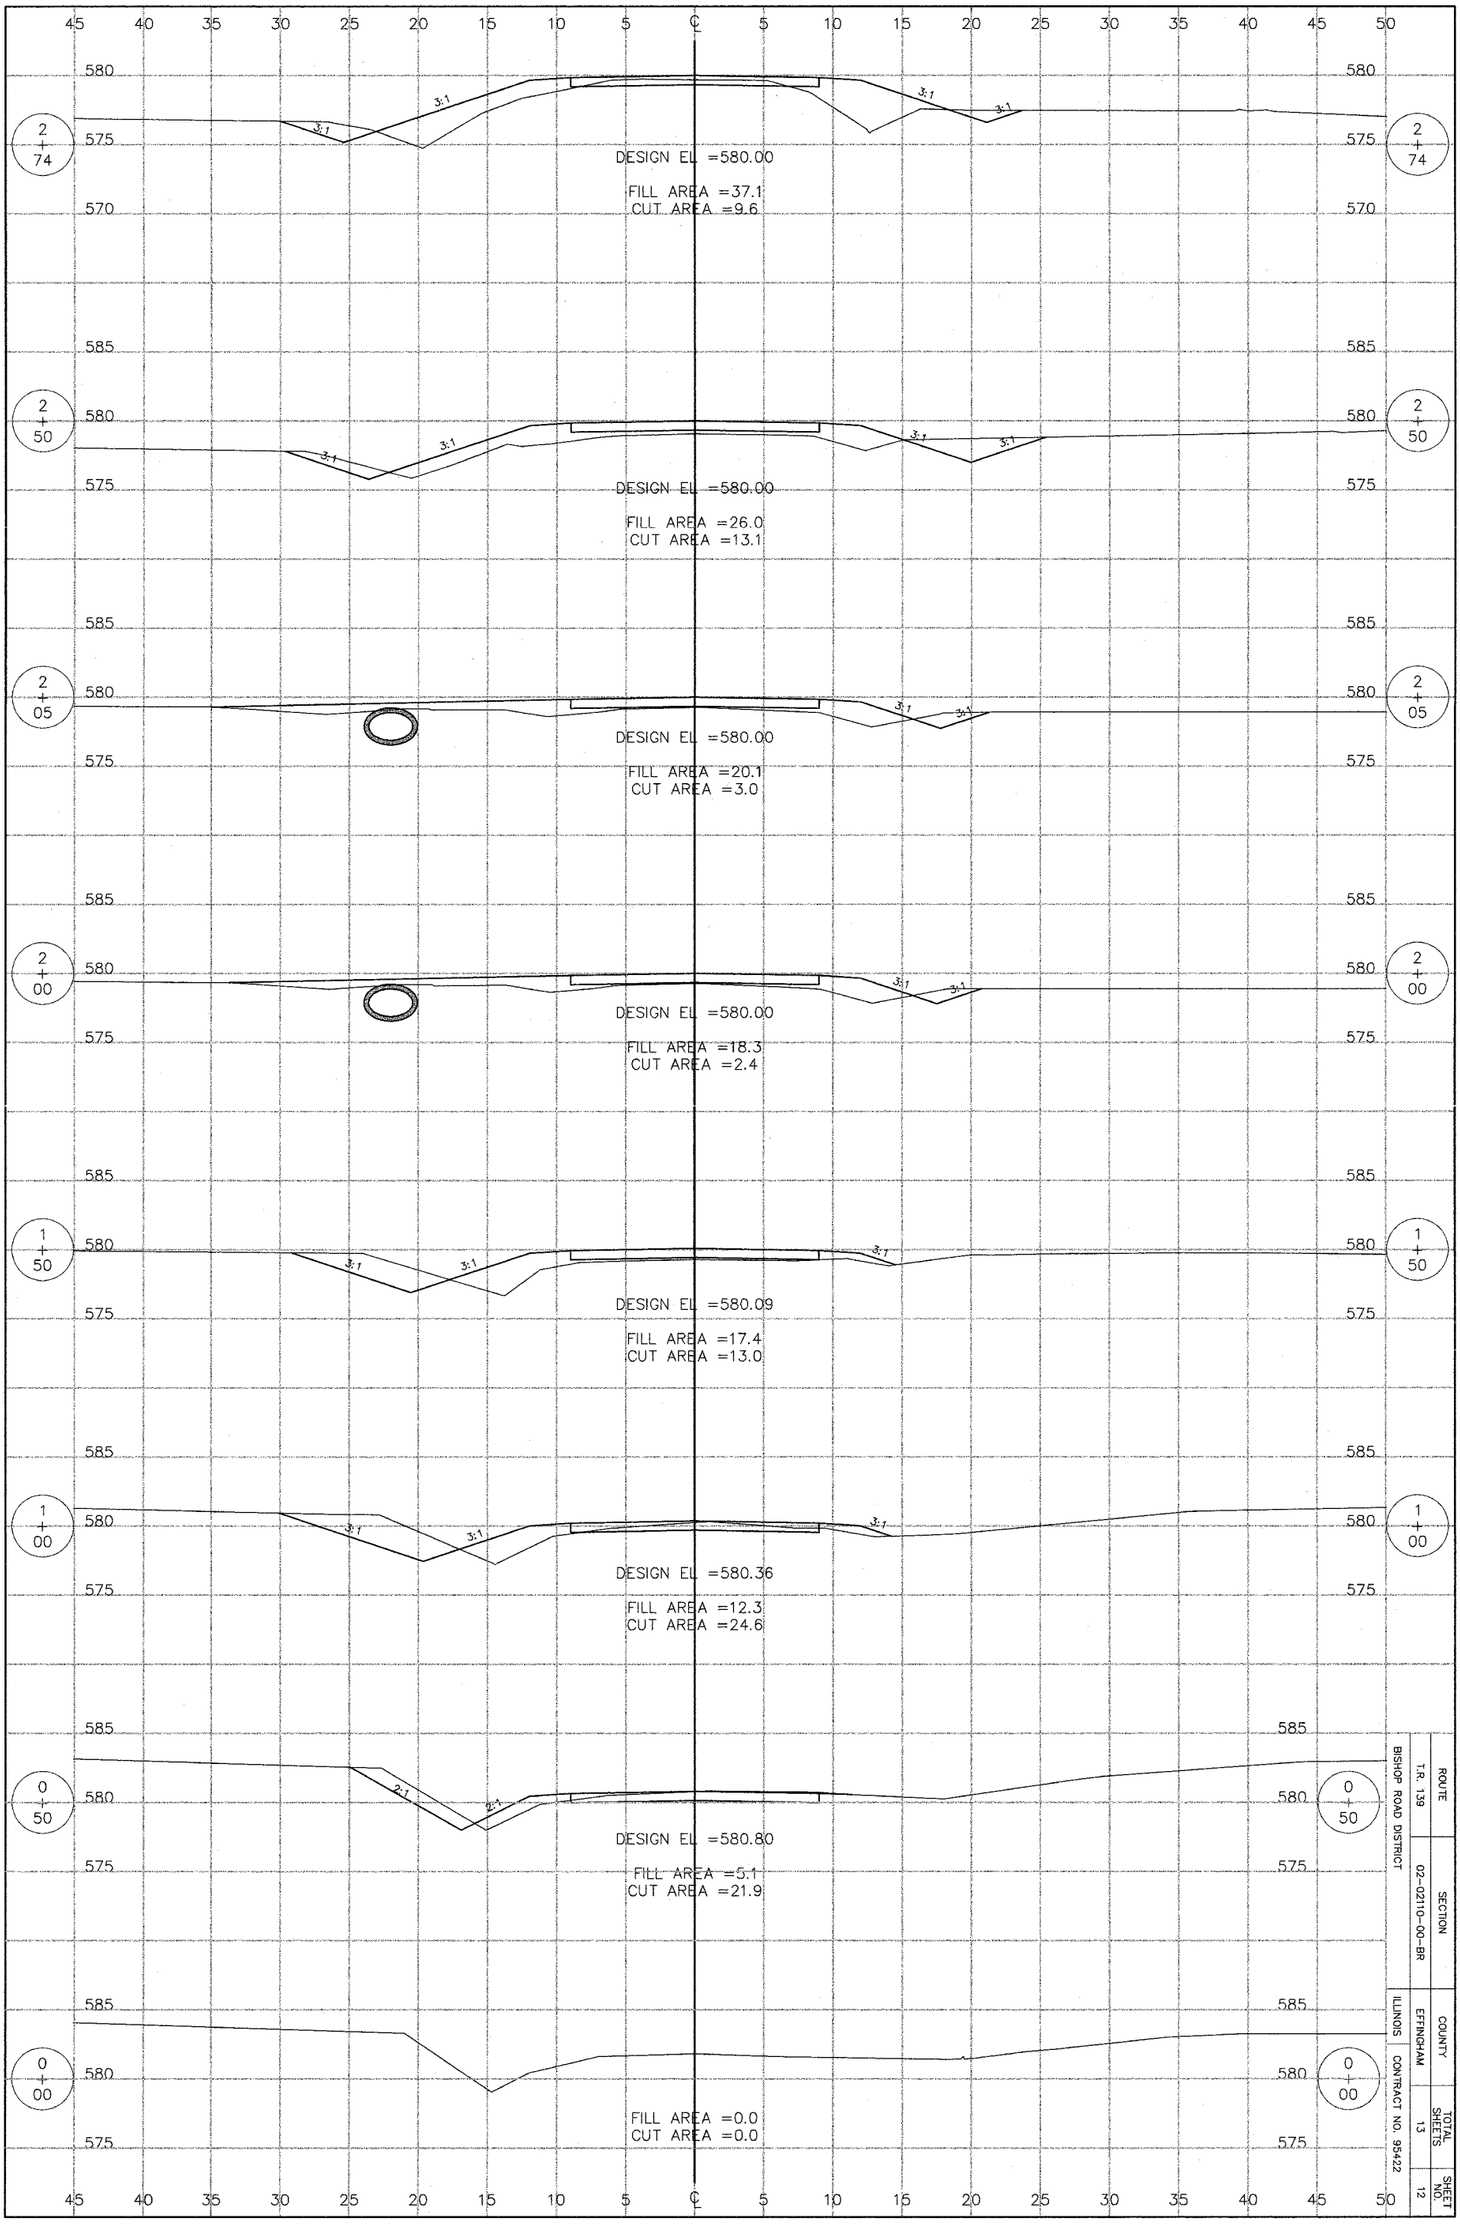

ROUTE	SECTION	COUNTY	TOTAL SHEETS	SHEET NO.
T.R. 139	02-02110-00-BR	EFFINGHAM	13	12

BISHOP ROAD DISTRICT

ILLINOIS

CONTRACT NO. 95422