TA001

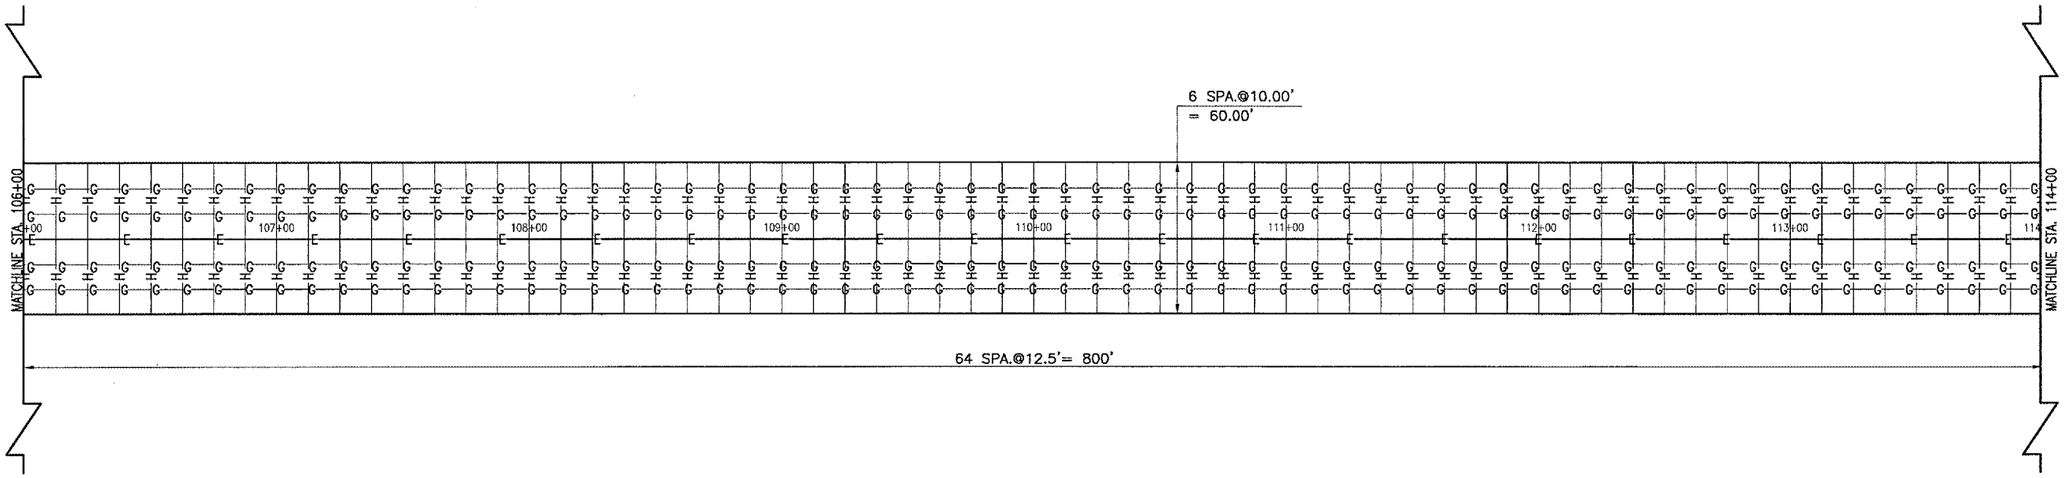

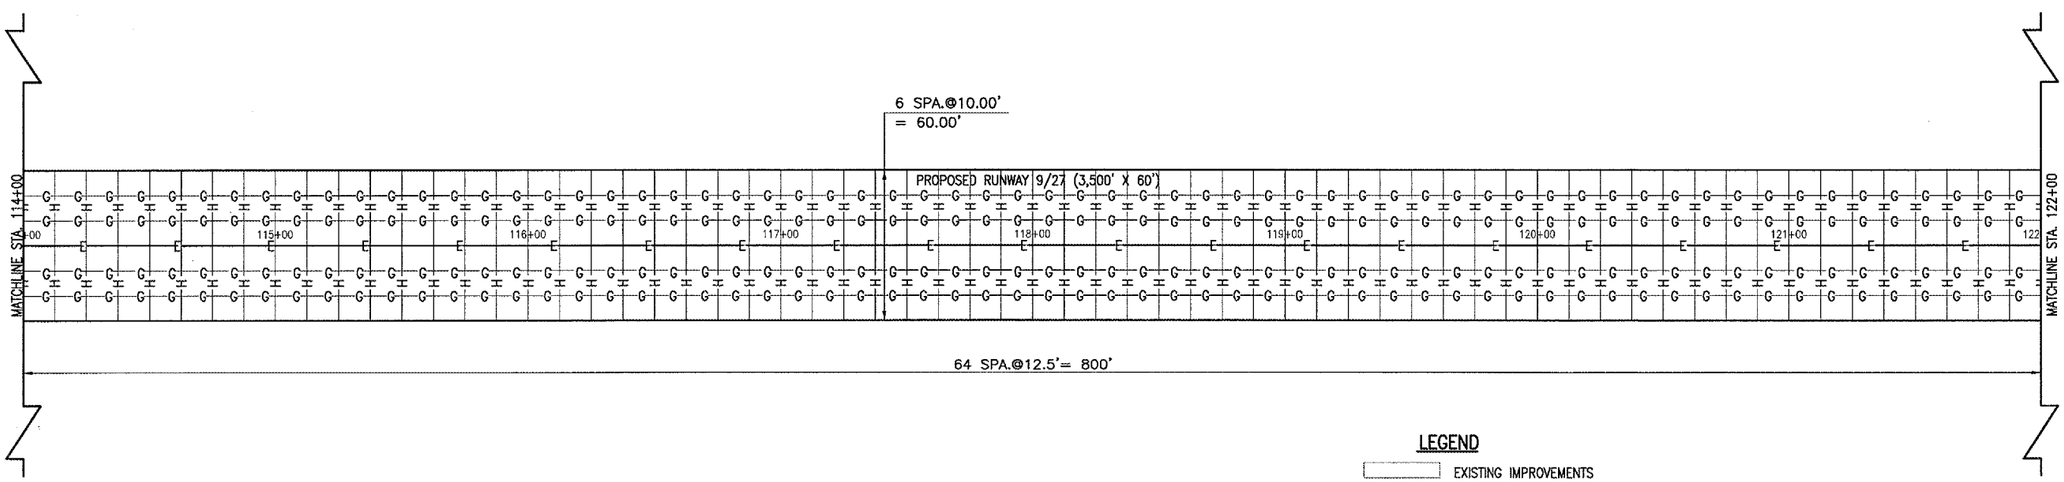

LEGEND

- EXISTING IMPROVEMENTS
- PROPOSED IMPROVEMENTS
- PAVEMENT REINFORCED WITH WIRE MESH 6" X 6" (W4 X W5)
- —B— TYPE B THICKENED EDGE EXPANSION JOINT
- —E— TYPE E HINGED CONSTRUCTION JOINT
- —G— TYPE G HINGED CONTRACTION JOINT
- —H— TYPE H DUMMY CONTRACTION JOINT

0' 15' 30' 60'
HALF SIZE SCALE: 1"= 60'
FULL SIZE SCALE: 1"= 30'

N

DATE	REVISION	BY

TAYLORVILLE MUNICIPAL AIRPORT
TAYLORVILLE, ILLINOIS

IL. PROJ.: TAZ-3166 A.I.P. PROJ.: 3-17-0100-87

HEI Project No. 828-03RWYGD 0800
Filename R-161JNT.DWG
Scale 1"= 30'
Date 02/10/05

LAYOUT	MLB	02/10/05
DRAWN	MLB	02/15/05
REVIEWED	CAH	xx/xx/xx

HANSON

Hanson Professional Services Inc.
1525 South Sixth Street
Springfield, Illinois 62703-2885
Offices Nationwide

CONSTRUCT
RUNWAY 9-27

PROPOSED
JOINTING PLAN
STA. 106+00 TO STA. 122+00

MAY 05, 2005 4:43 PM RAW
I:\AIRPORTS\TVILLE\828-03RWYGD\AIRPORT\SHEETS\R-161JNT.DWG - STA. 106+00 TO STA. 122+00