HEUER AND ASSOCIATES Consulting Engineers 2315 Enterprise Drive - Suite 102 Westchester, IL 60154-5811 708-492-1000	F.A.U. RTE.	SECTION	COUNTY	TOTAL SHEETS	SHEET No.
	1004	08-00079-02-FP	COOK	32	11
	STA. 71+50		TO STA. 76+50		
	FED. ROAD DIST. NO. 1	ILLINOIS	FED. AID PROJECT		
BLUFF AVE. IMPROVEMENTS - STAGE 2	DATE: 02/27/2009		EXISTING CONDITIONS		

CONTRACT No. 63149

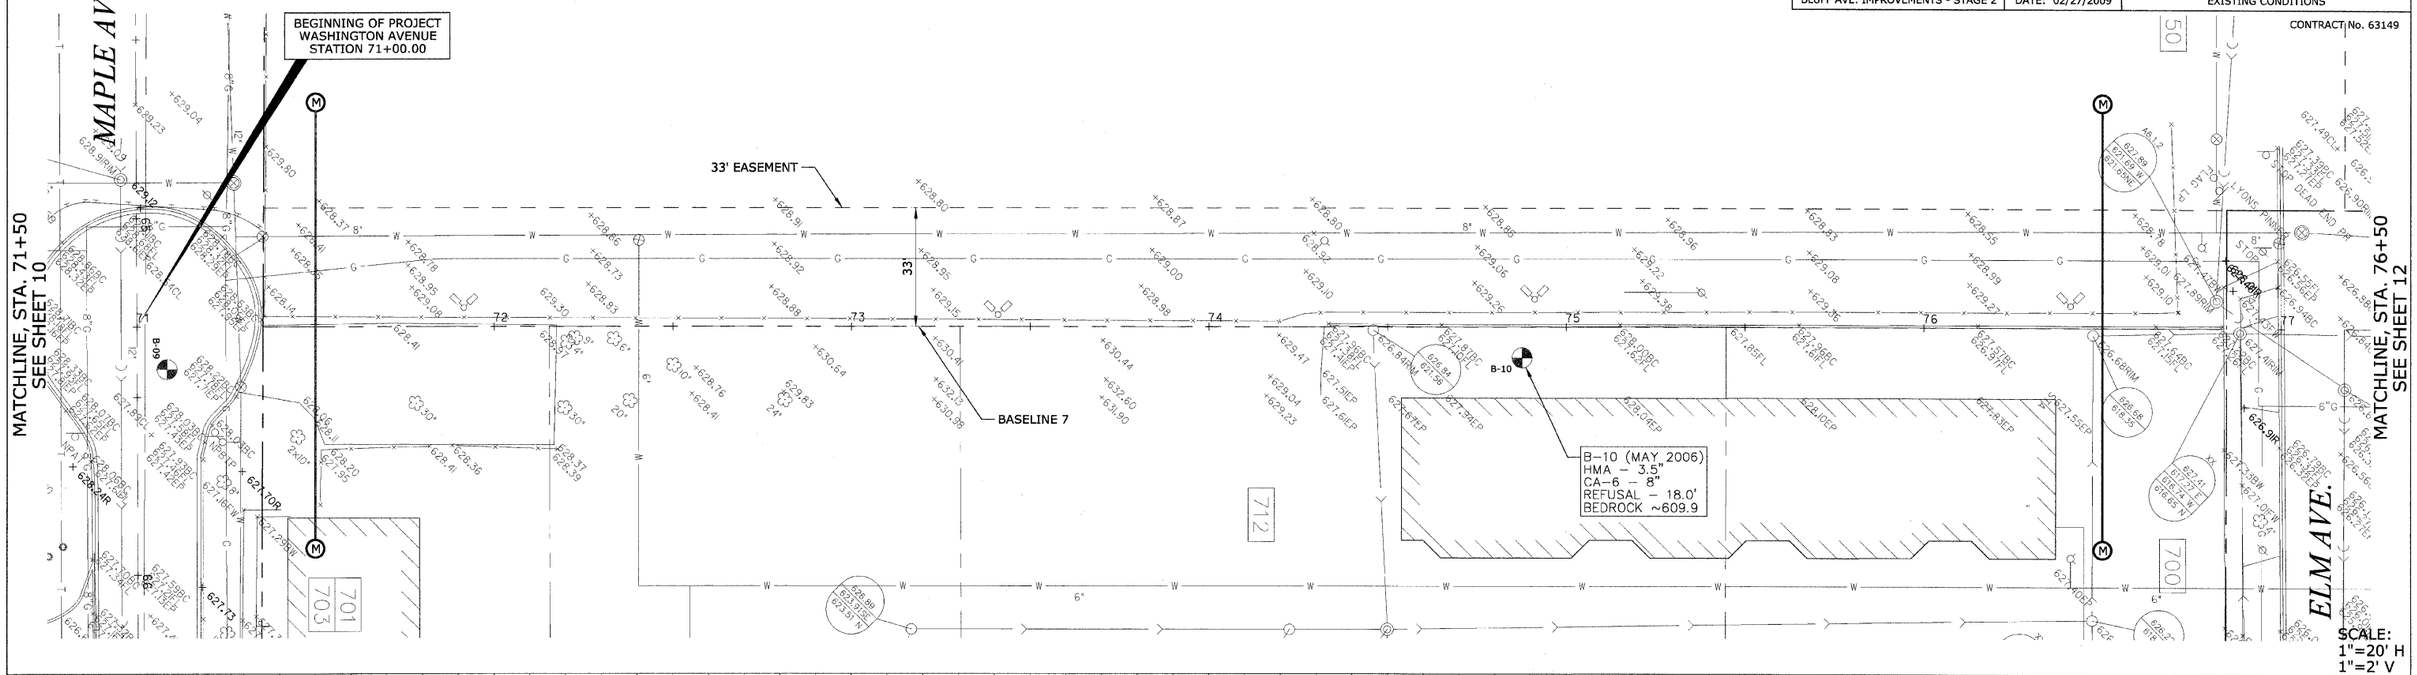

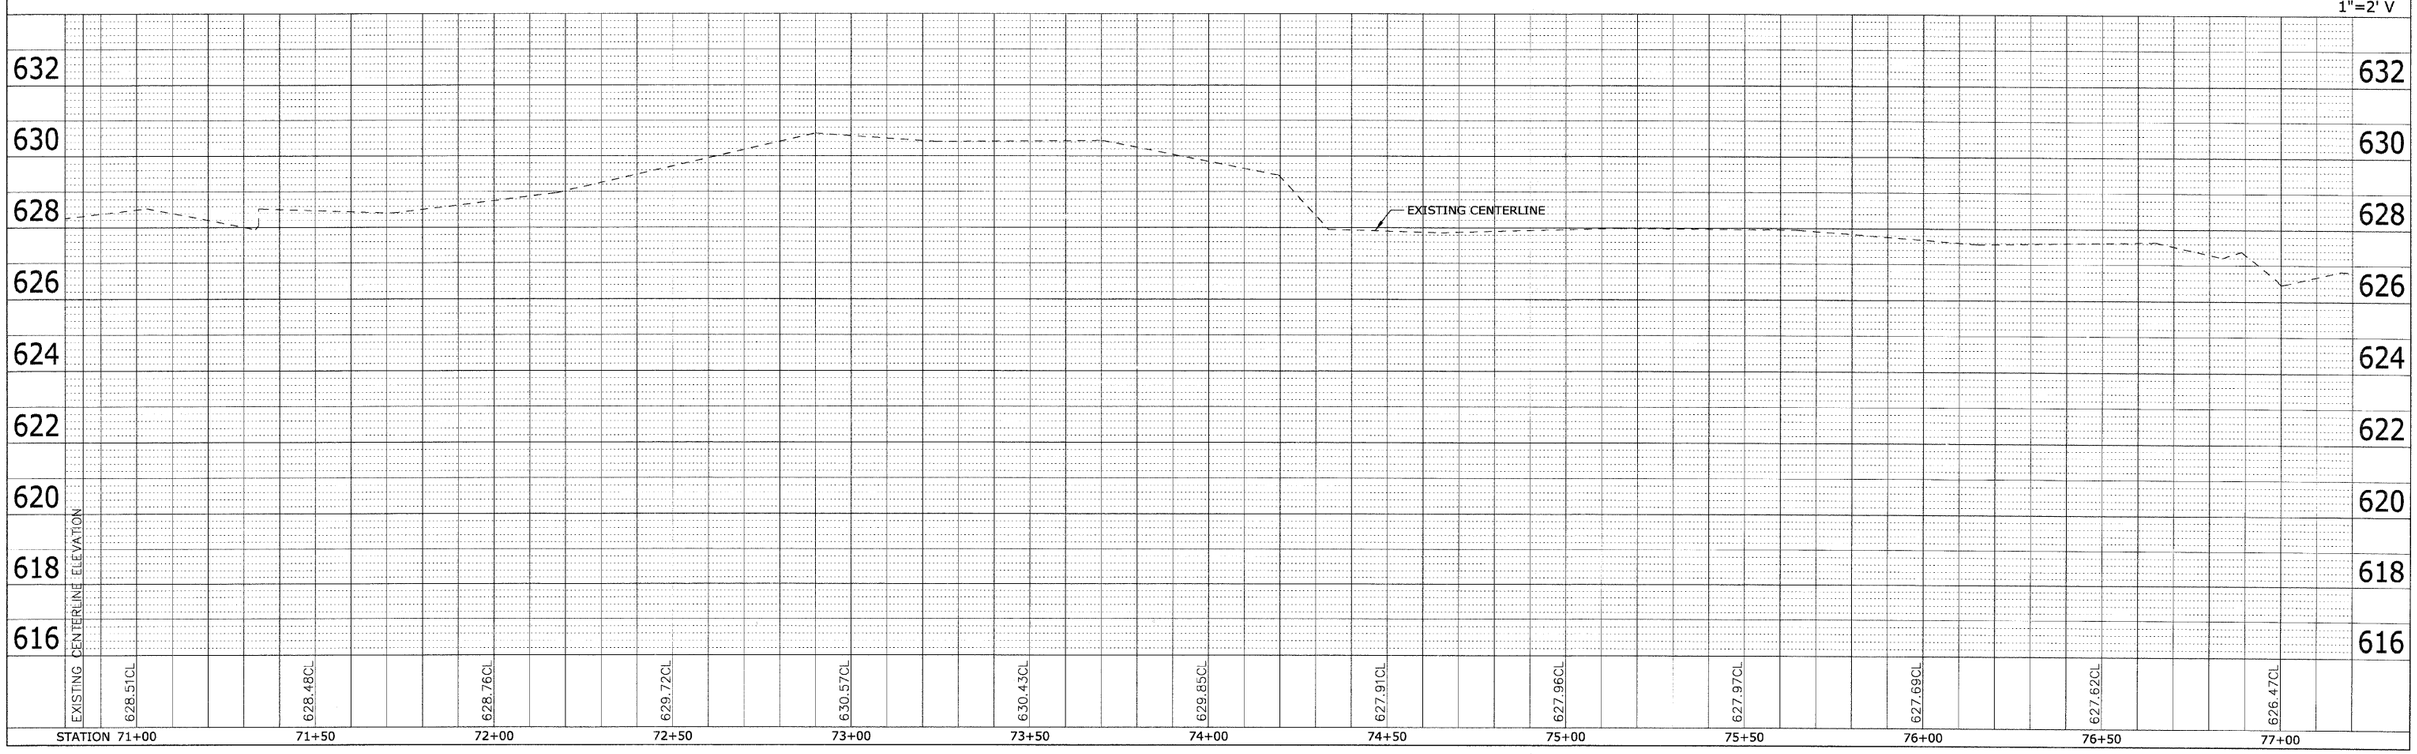

PLAN
SURVEYED
PLOTTED
SCALES CHECKED
R1 OF WAY CHECKED
CADD FILE NAME
NOTE BOOK NO.
BY
DATE

PROFILE
SURVEYED
PLOTTED
SCALES CHECKED
B.M. NOTED
STRUCTURE NOTA TNS CHKD
NOTE BOOK NO.
BY
DATE