HEUER AND ASSOCIATES Consulting Engineers 2315 Enterprise Drive - Suite 102 Westchester, IL 60154-5811 708-492-1000	F.A.U. RTE.	SECTION	COUNTY	TOTAL SHEETS	SHEET No.
	1004	08-00079-02-FP	COOK	32	18
	STA. 61+50		TO STA. 66+00		
	FED. ROAD DIST. NO. 1	ILLINOIS	FED. AID PROJECT		
BLUFF AVE. IMPROVEMENTS - STAGE 2	DATE: 02/27/2009		PAVEMENT PLAN AND PROFILE		

CONTRACT No. 63149

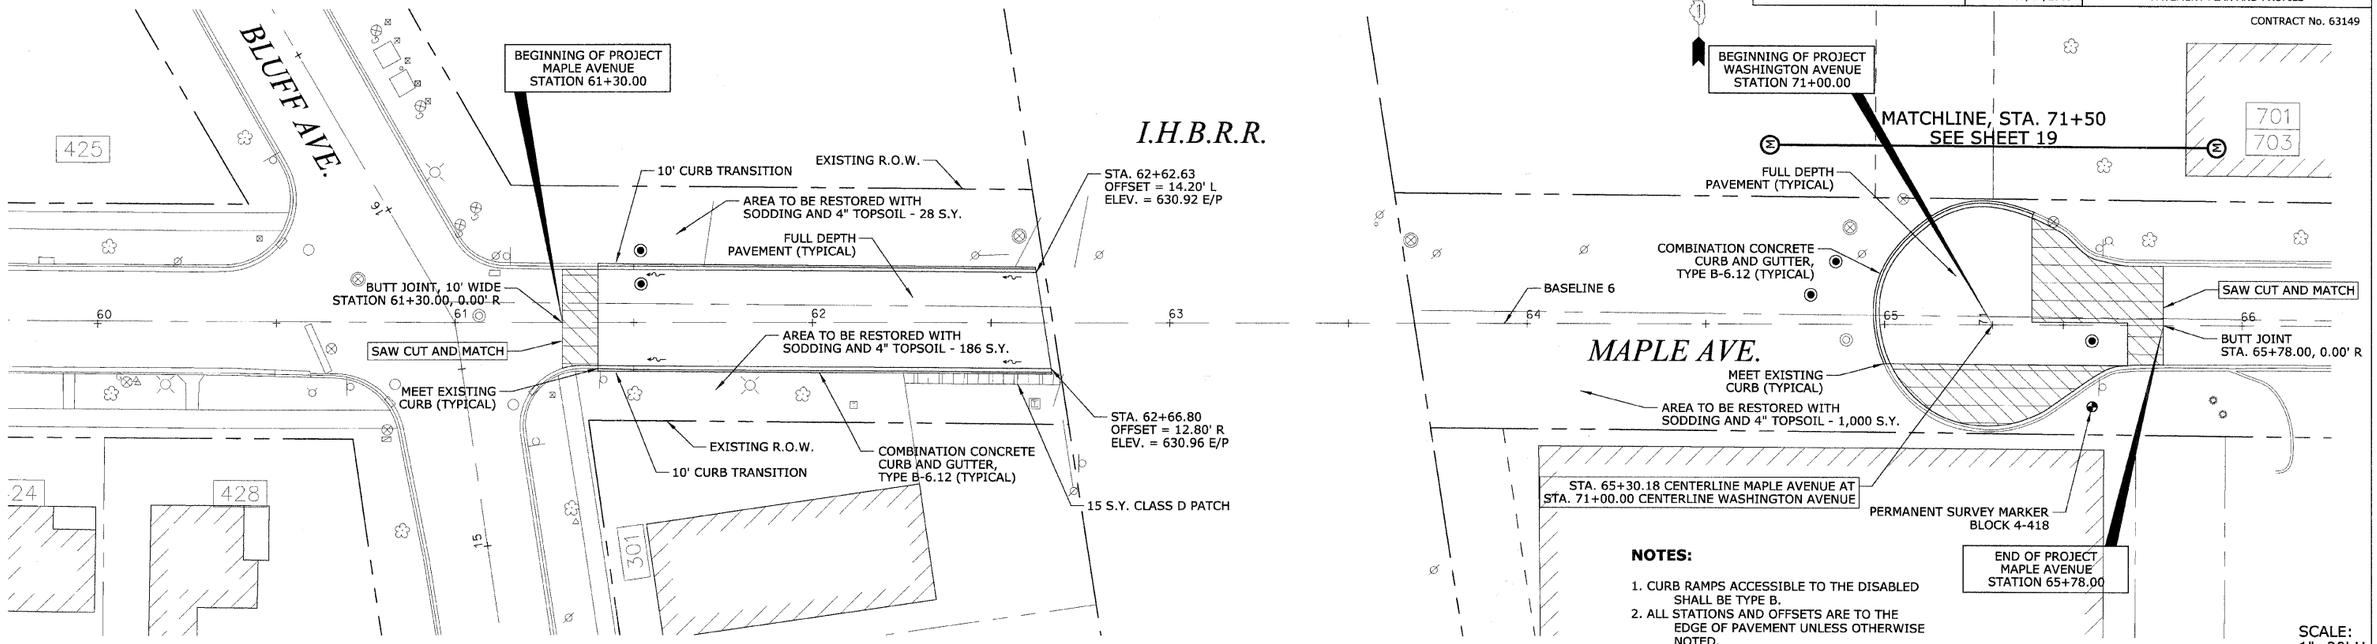

NOTES:

1. CURB RAMPS ACCESSIBLE TO THE DISABLED SHALL BE TYPE B.
2. ALL STATIONS AND OFFSETS ARE TO THE EDGE OF PAVEMENT UNLESS OTHERWISE NOTED.

SCALE:
1"=20' H
1"=2' V

PLAN
NOTE BOOK NO.
SURVEYED
PLOTTED
ALIGNMENT CHECKED
ITL. OF WAY CHECKED
CADD FILE NAME
BY
DATE
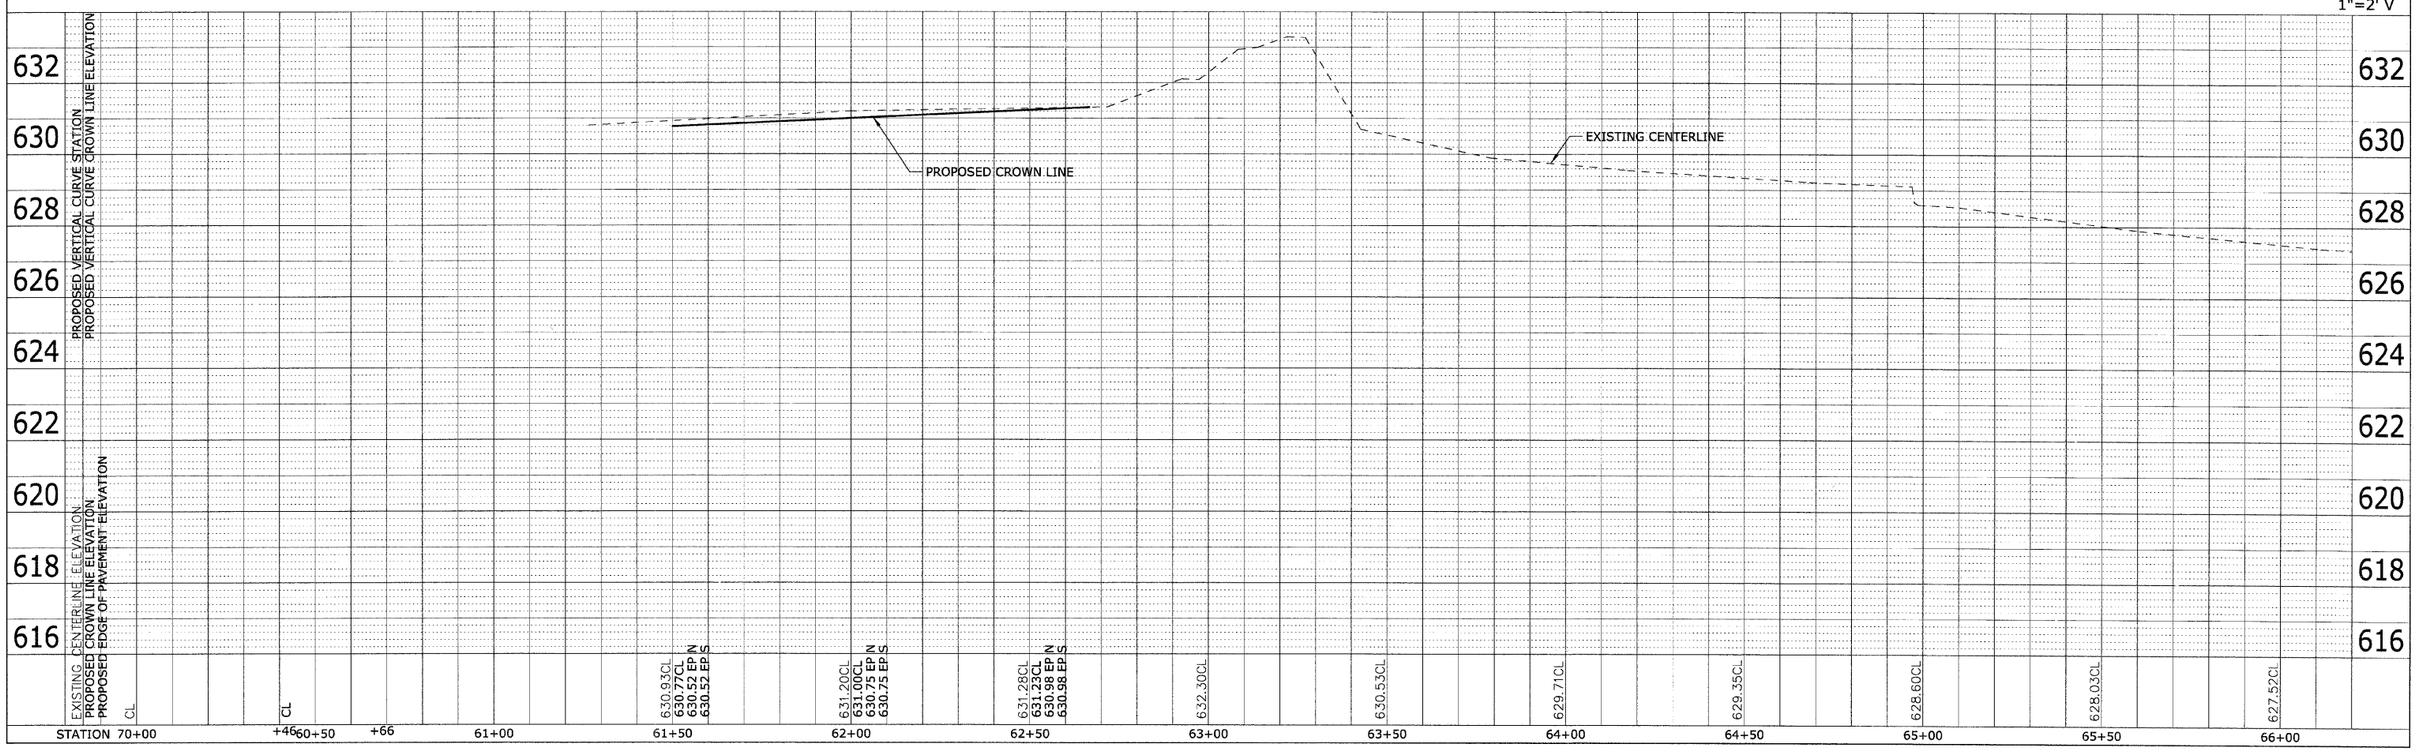
PROFILE
NOTE BOOK NO.
SURVEYED
PLOTTED
GRADES CHECKED
B.M. NOTED
STRUCTURE NOTATIONS CHKD
BY
DATE