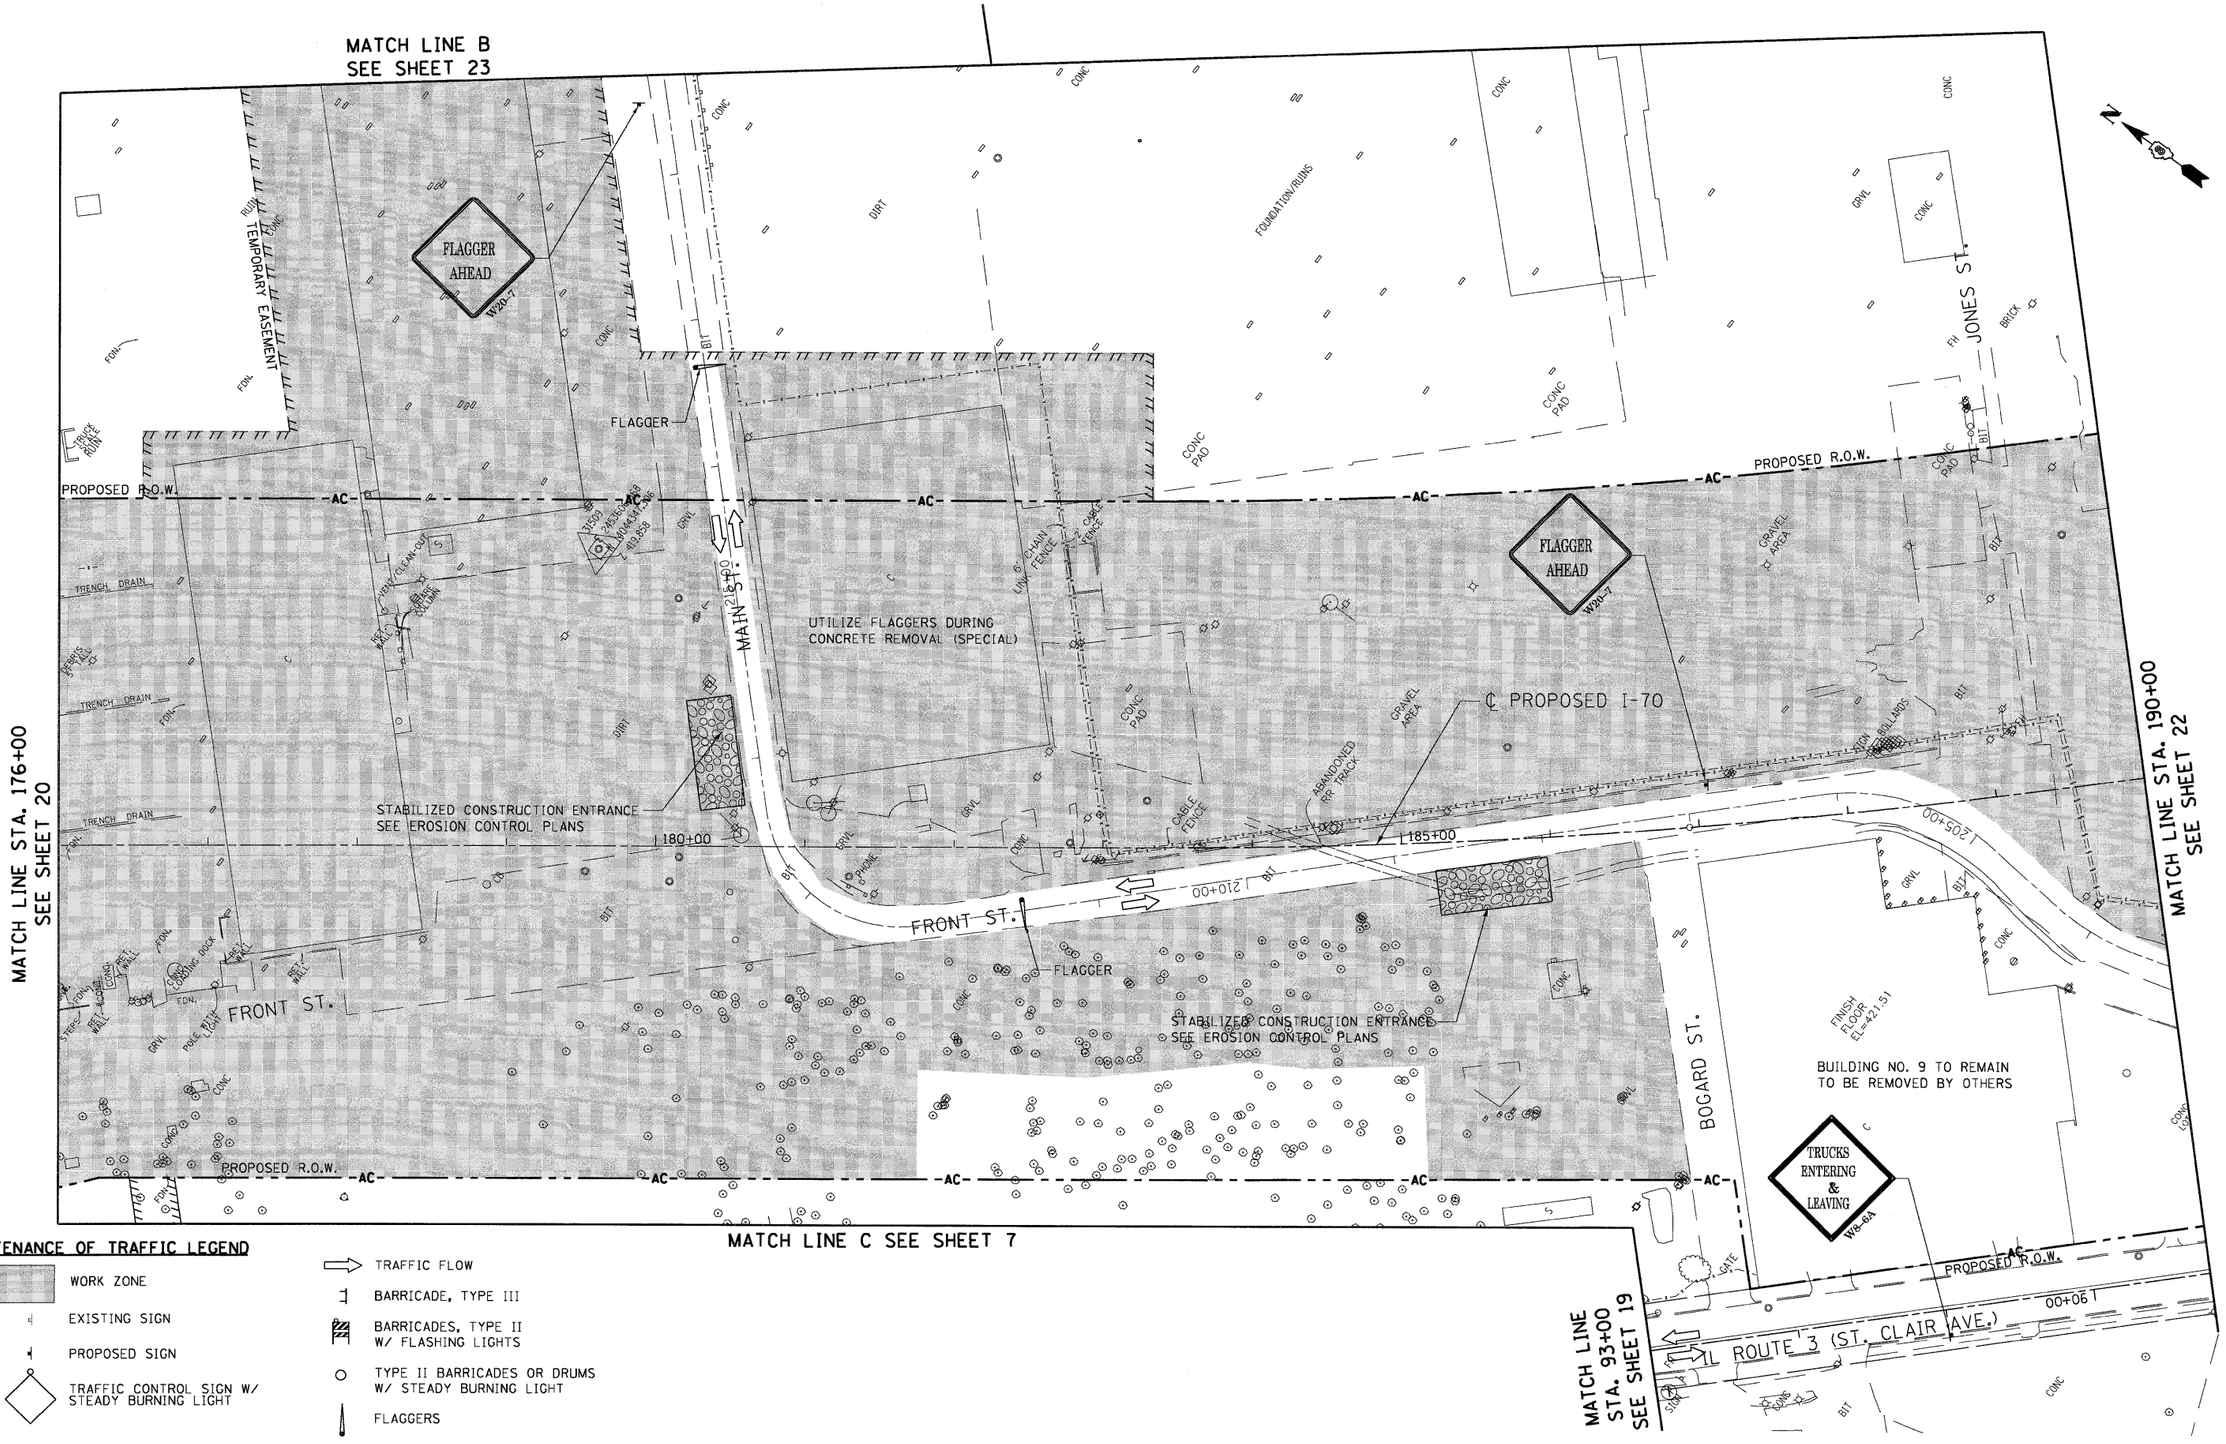

MAINTENANCE OF TRAFFIC LEGEND

- WORK ZONE
- EXISTING SIGN
- PROPOSED SIGN
- TRAFFIC CONTROL SIGN W/ STEADY BURNING LIGHT
- TRAFFIC FLOW
- BARRICADE, TYPE III
- BARRICADES, TYPE II W/ FLASHING LIGHTS
- TYPE II BARRICADES OR DRUMS W/ STEADY BURNING LIGHT
- FLAGGERS

FILE NAME = $FILE$	USER NAME = $USER$	DESIGNED - JB	REVISED -
		DRAWN - JB	REVISED -
TENG TENG & ASSOCIATES, INC. ENGINEERS/ARCHITECTS/PLANNERS CHICAGO, ILLINOIS	PLOT SCALE = $SCALE$	CHECKED - ACL	REVISED -
	PLOT DATE = $DATE$	DATE - 05/15/09	REVISED -

STATE OF ILLINOIS
DEPARTMENT OF TRANSPORTATION
I-70 CONNECTION

MAINTENANCE OF TRAFFIC PLAN
STA. 176+00 TO STA. 190+00

SCALE: 1"=50' | SHEET NO. OF SHEETS | STA. TO STA.

F.A.P. RTE.	SECTION	COUNTY	TOTAL SHEETS	SHEET NO.
998	82-1DM	ST. CLAIR	41	21
		CONTRACT NO. 76C39		
FED. ROAD DIST. NO.	ILLINOIS	FED. AID PROJECT		

..\DBCONN-99-MOTIF1.DGN, ..\DBCONN-2A-BORDER1.DGN, ..\DBCONN-99-LAYOUT1.DGN, ..\DBCONN-99-LEGEND1.DGN, ..\DBCONN-2A-STAGING1.DGN
5-12-2009, 13:58:04 BONDHUJO F:\DOC20200\20868-00\COMMON\SHEETMGMNT\TEMPSHEETPROC\DBCONN-2A-SHT-STAGE-17600.DGN