SEC.20, T.10N., R.8E., 4th P.M.

RTE NO.	SECTION	COUNTY	TOTAL	SHEET #
FA 646	125 W-1, RS-2	PEORIA	256	122

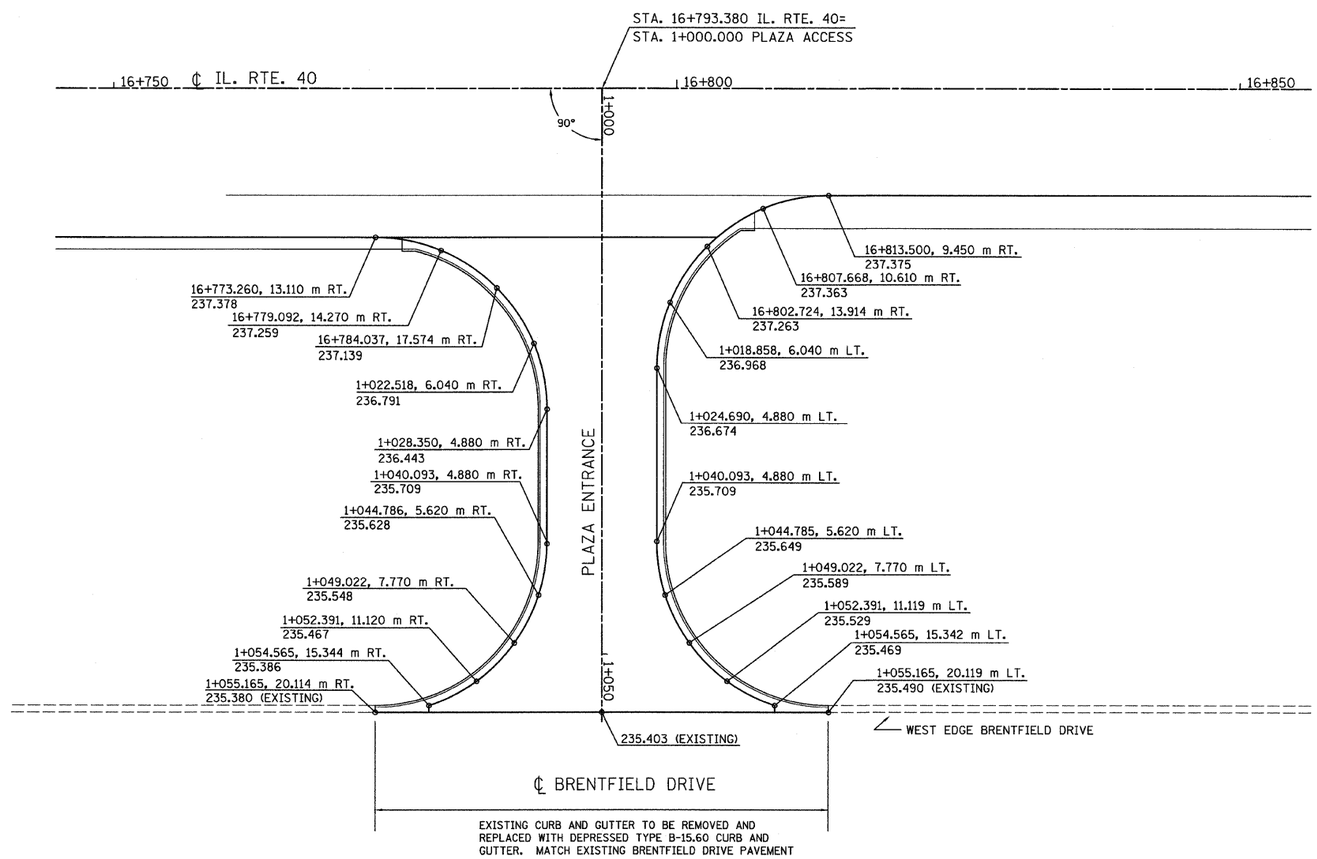

N

0m 10m 15m 20m 25m

PG-5

REVISIONS	
NAME	DATE

ILLINOIS DEPARTMENT OF TRANSPORTATION

PAVEMENT GRADES

INTERSECTION OF IL RTE 40
& PLAZA ENTRANCE

SCALE: 1:250
DATE: 03/13/09

DRAWN BY: JRC, JDU
CHECKED BY: ECM