RTE NO.	SECTION	COUNTY	TOTAL	SHEET #
FA 646	125W-1, RS-2	PEORIA	256	161

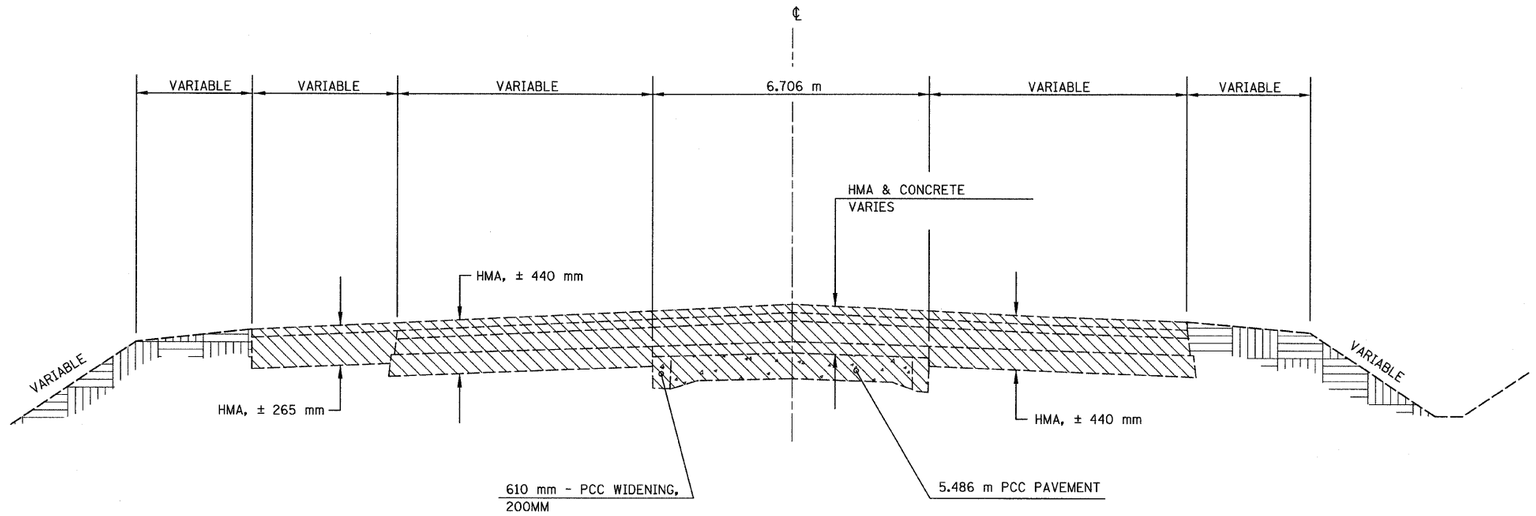

- PAVEMENT REMOVAL
REQUIRED FOR PATCHING
(REFER TO SPECIAL PROVISIONS)

EXAMPLE EXISTING TYPICAL

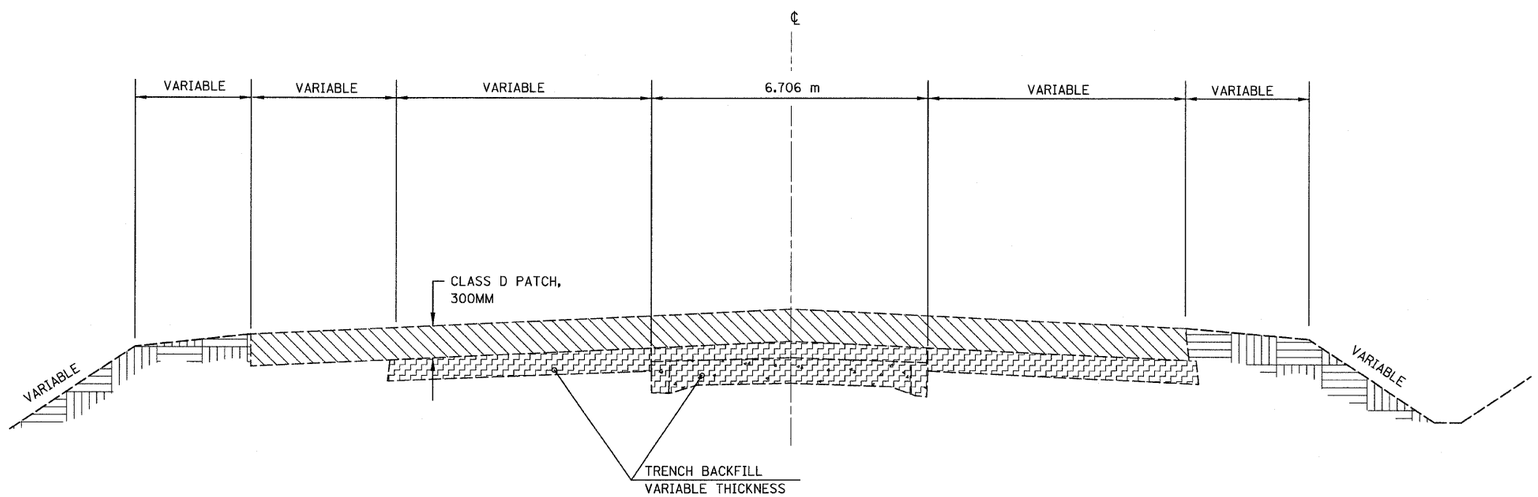

- CLASS D PATCHES, 300MM

- TRENCH BACKFILL (METHOD 1)
(VARIABLE THICKNESS)

PROPOSED CLASS D PATCH, 300MM FOR EXAMPLE TYPICAL

D-6

REVISIONS	
NAME	DATE

ILLINOIS DEPARTMENT OF TRANSPORTATION

SPECIAL DETAIL
CLASS D PATCHES 300MM

SCALE: NONE
DATE: 03/13/09

DRAWN BY: JRC, JDU
CHECKED BY: ECM