UNLESS ELEVATIONS ARE SHOWN:
ALL UTILITY LOCATIONS ON THE CROSS SECTIONS ARE BASED ON THE APPROXIMATE DEPTH SUPPLIED BY THE UTILITY COMPANY.

1:50 1:100

RTE NO.	SECTION	COUNTY	TOTAL	SHEET #
FA 646	125W-1, RS-2	PEORIA	256	187
STATION 16+435 TO STATION 16+450				

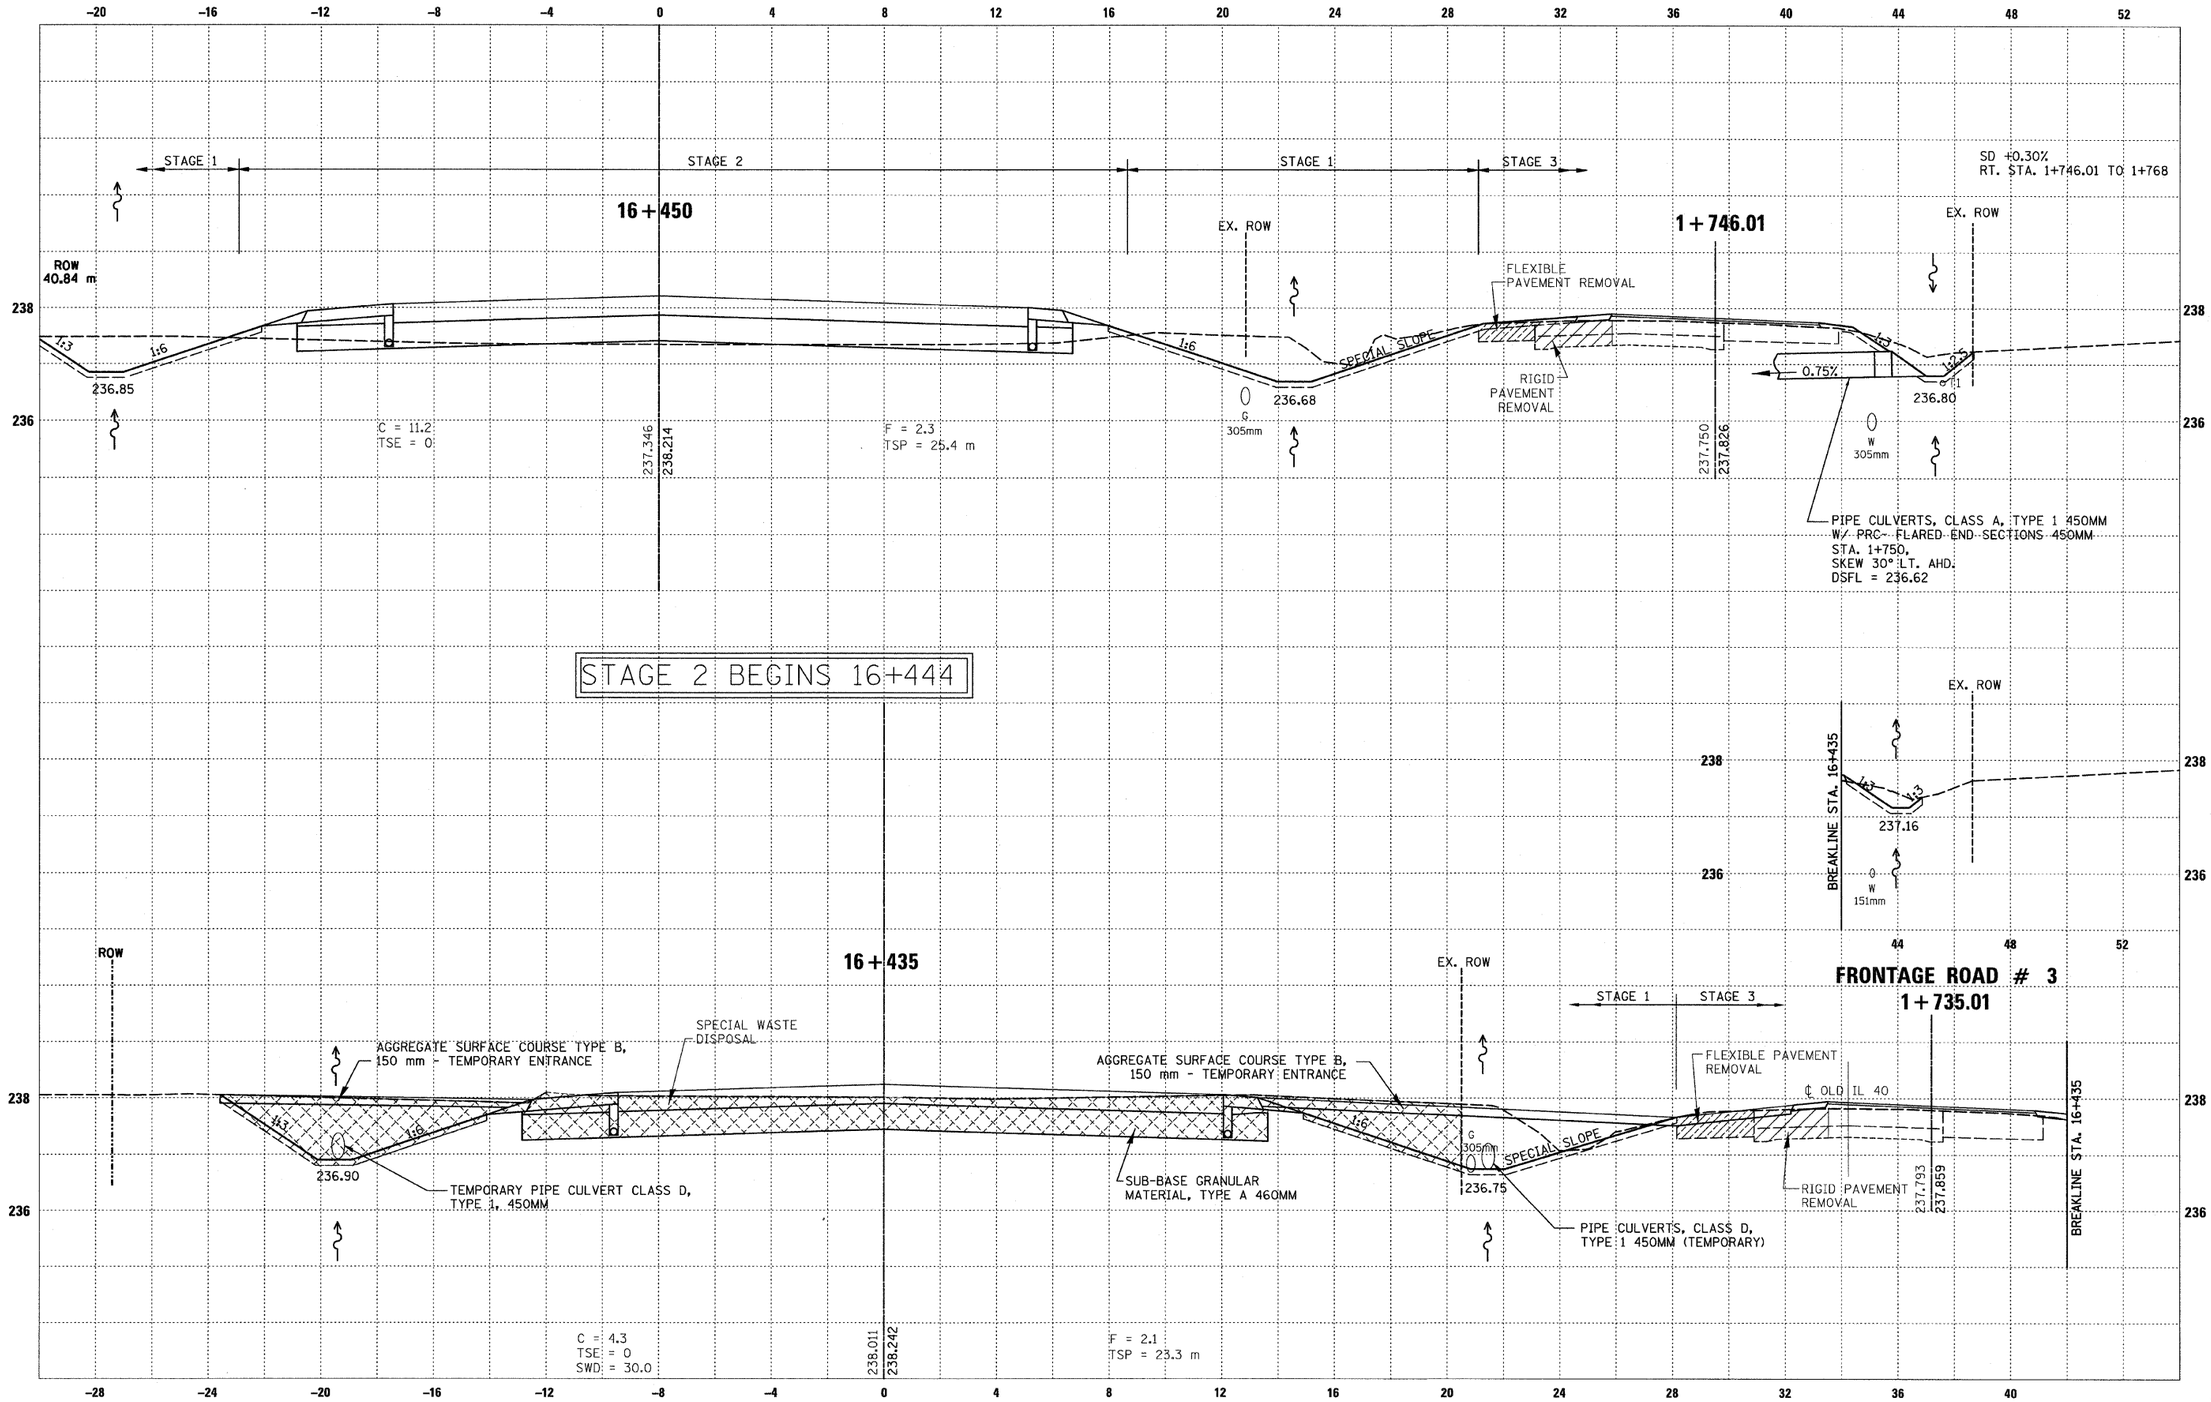

X-14

McClure Engineering Associates, Inc. – Macomb, Il.

F.A. 646 IL RTE 40

MAINLINE STA. 16+435 TO STA. 16+450
FRONTAGE RD. #3 – STA. 1+735.01 TO STA. 1+746.01