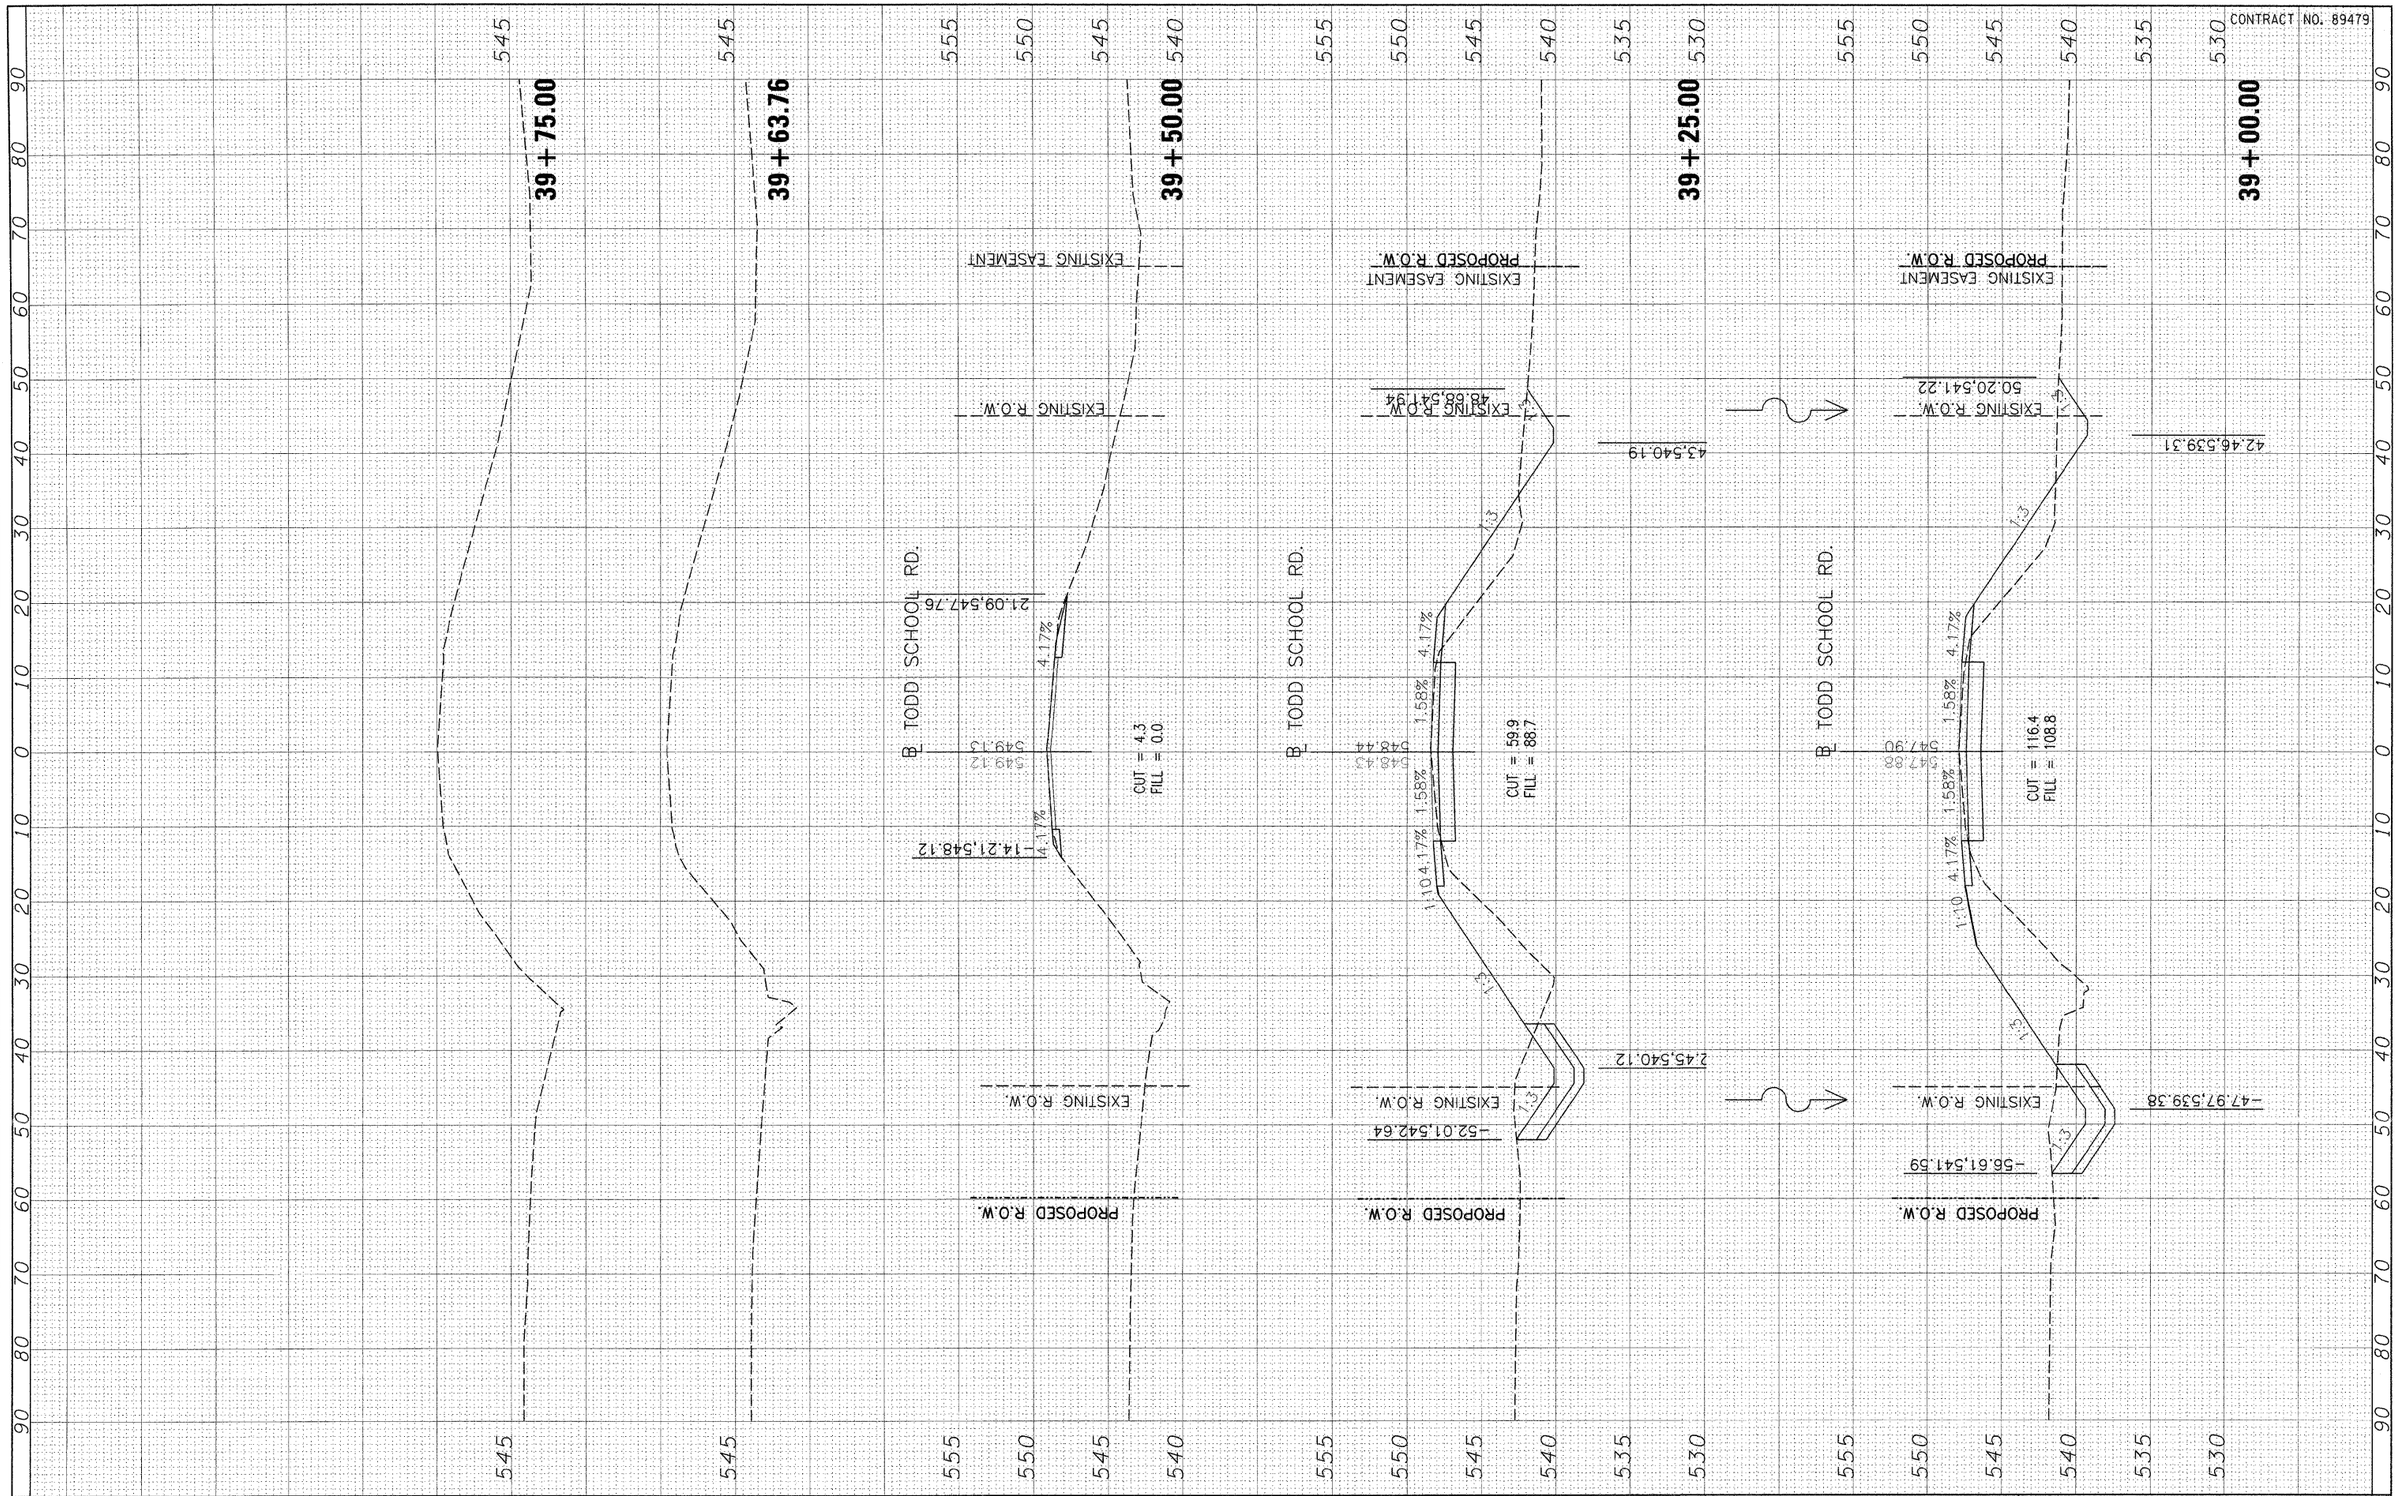

FINAL SURVEY	SURVEYED	BY	DATE
	PLOTTED		
NOTE BOOK	TEMPLATE		
	AREAS		
NO.	AREAS CHECKED		

ORIGINAL SURVEY	SURVEYED	BY	DATE
	PLOTTED		
NOTE BOOK	TEMPLATE		
	AREAS		
NO.	AREAS CHECKED		

FILE NAME = I:\08Jobs\08L0071\CADD\Road\Sheet\C-301TOD.DWG	USER NAME = Ander02846	DESIGNED - DLC 11/24/08	REVISED -
		DRAWN - DLC 1/15/09	REVISED - DLC 1/27/09
	PLOT SCALE = 10.0000 / in.	CHECKED -	REVISED -
	PLOT DATE = 05\21\2009	DATE -	REVISED -

STATE OF ILLINOIS
DEPARTMENT OF TRANSPORTATION

CROSS SECTIONS
TODD SCHOOL ROAD BRIDGE REPLACEMENT

SCALE:H=20:1 V=10:1 | SHEET NO. 5 OF 5 SHEETS | STA. 39+00.00 TO STA. 39+75.00

F.A. RTE.	SECTION	COUNTY	TOTAL SHEETS	SHEET NO.
CH D56	08-00041-02-BR	PEORIA	25	25
		CONTRACT NO. 89479		

FED. ROAD DIST. NO. 7 | ILLINOIS | FED. AID PROJECT