CURVE DATA
PI = 39+79
Δ = 1° 15′ 13″ RT
D = 1° 00′
T = 62.7
L = 125.4′
R = 5731.3′
PC = 39+16.3
PT = 40+41.7

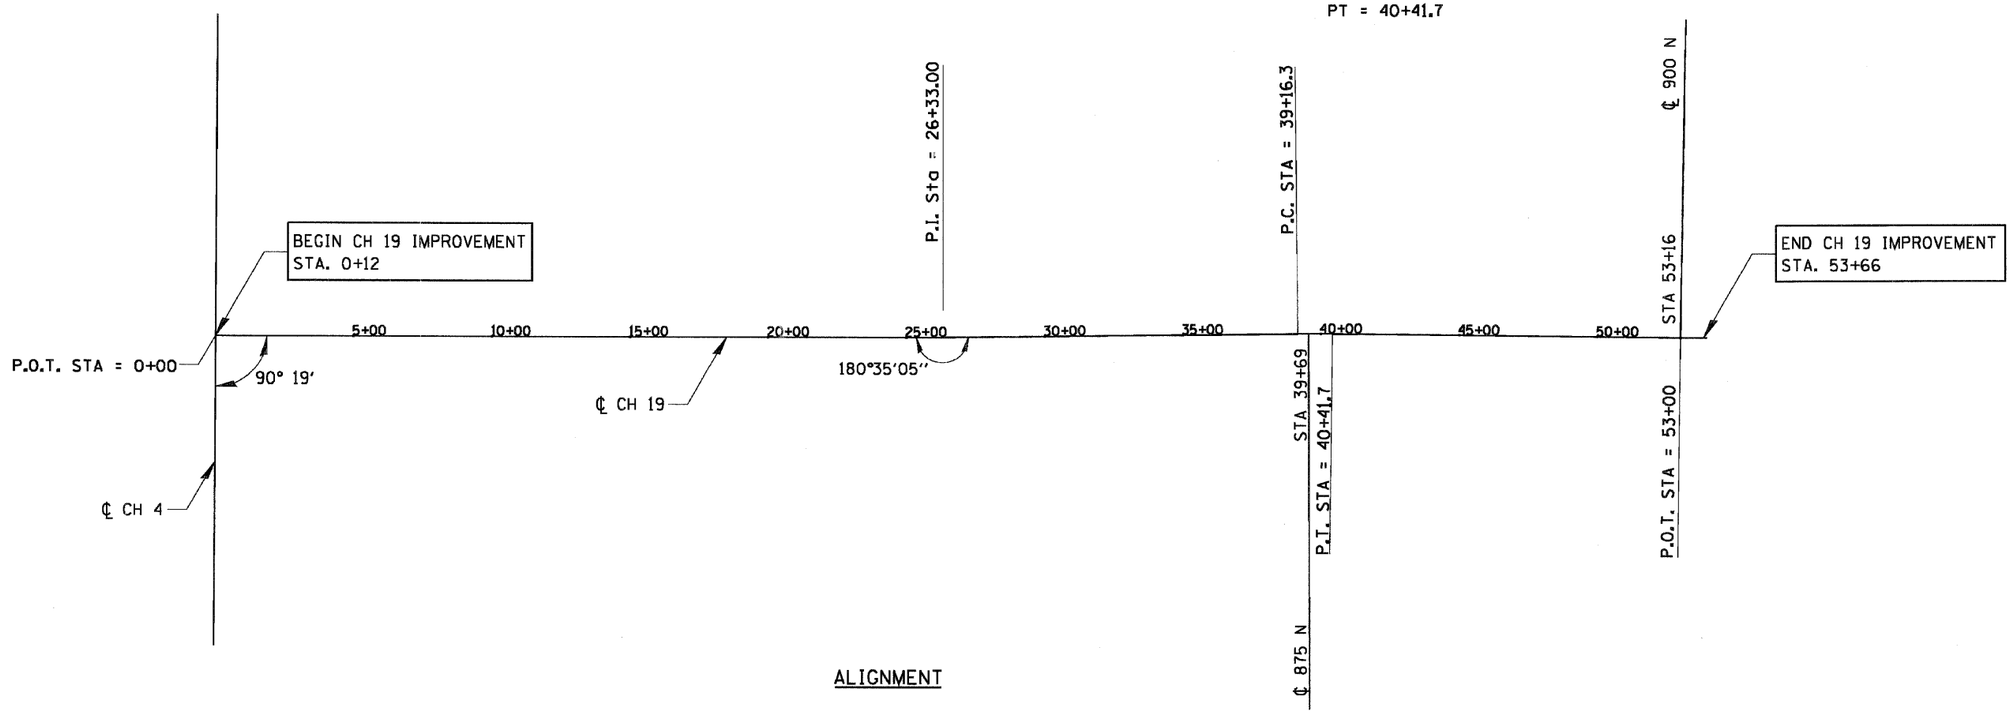


ALIGNMENT

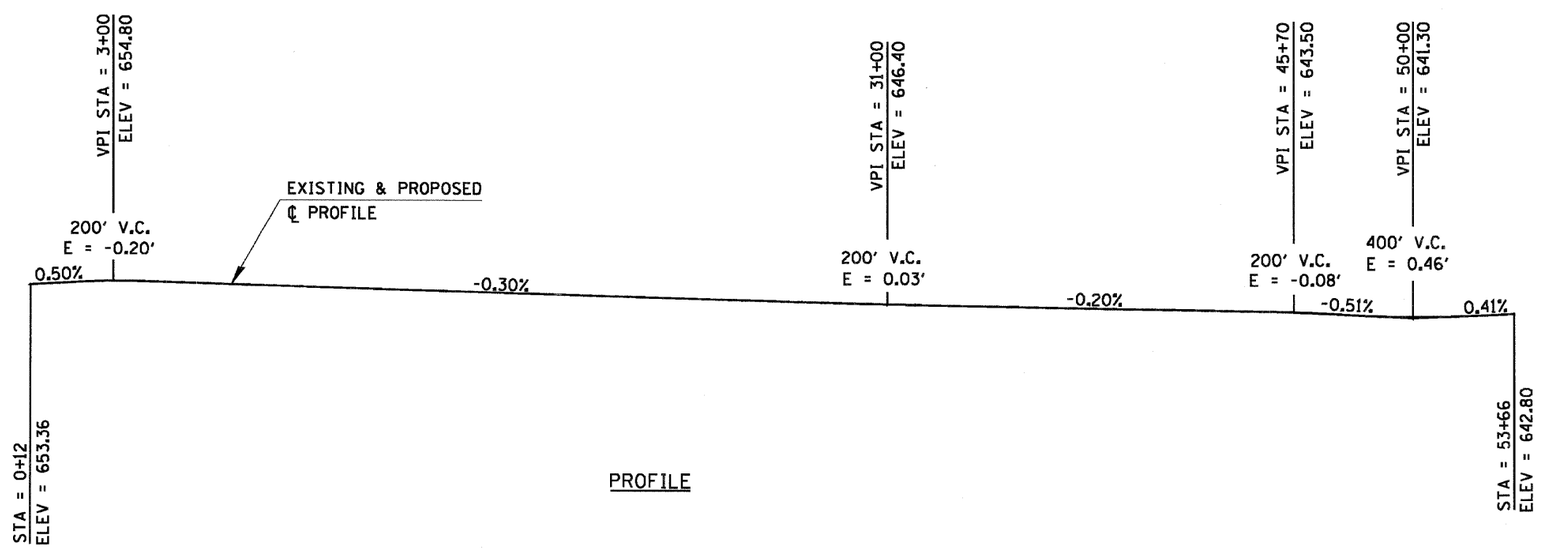


PROFILE

| | | | | | | | | | | | |
|---|---|---|---|---|---|---|---|---|---|---|---|
| CEC Cummins Engineering Corporation — Civil and Structural Engineering | JOB = 2179 | DESIGNED - NAK | REVISED - | MOULTRIE COUNTY CH 19 | ALIGNMENT | F.A.S. RTE. | SECTION | COUNTY | TOTAL SHEETS | SHEET NO. |
| | FILE NAME = 2179align.dgn | DRAWN - AJH | REVISED - | | | CH 19 | 06-00065-00-RS | MOULTRIE | 7 | 3 |
| | PLOT SCALE = 7.059 ′ / IN. | CHECKED - NAK | REVISED - | | | | | CONTRACT NO. 95591 | | |
| | PLOT DATE = 5/27/2009 | DATE - 05/26/2009 | REVISED - | | SCALE: SHEET NO. OF SHEETS STA. 0+12 TO STA. 53.66 | FED. ROAD DIST. NO. | ILLINOIS | FED. AID PROJECT | | |