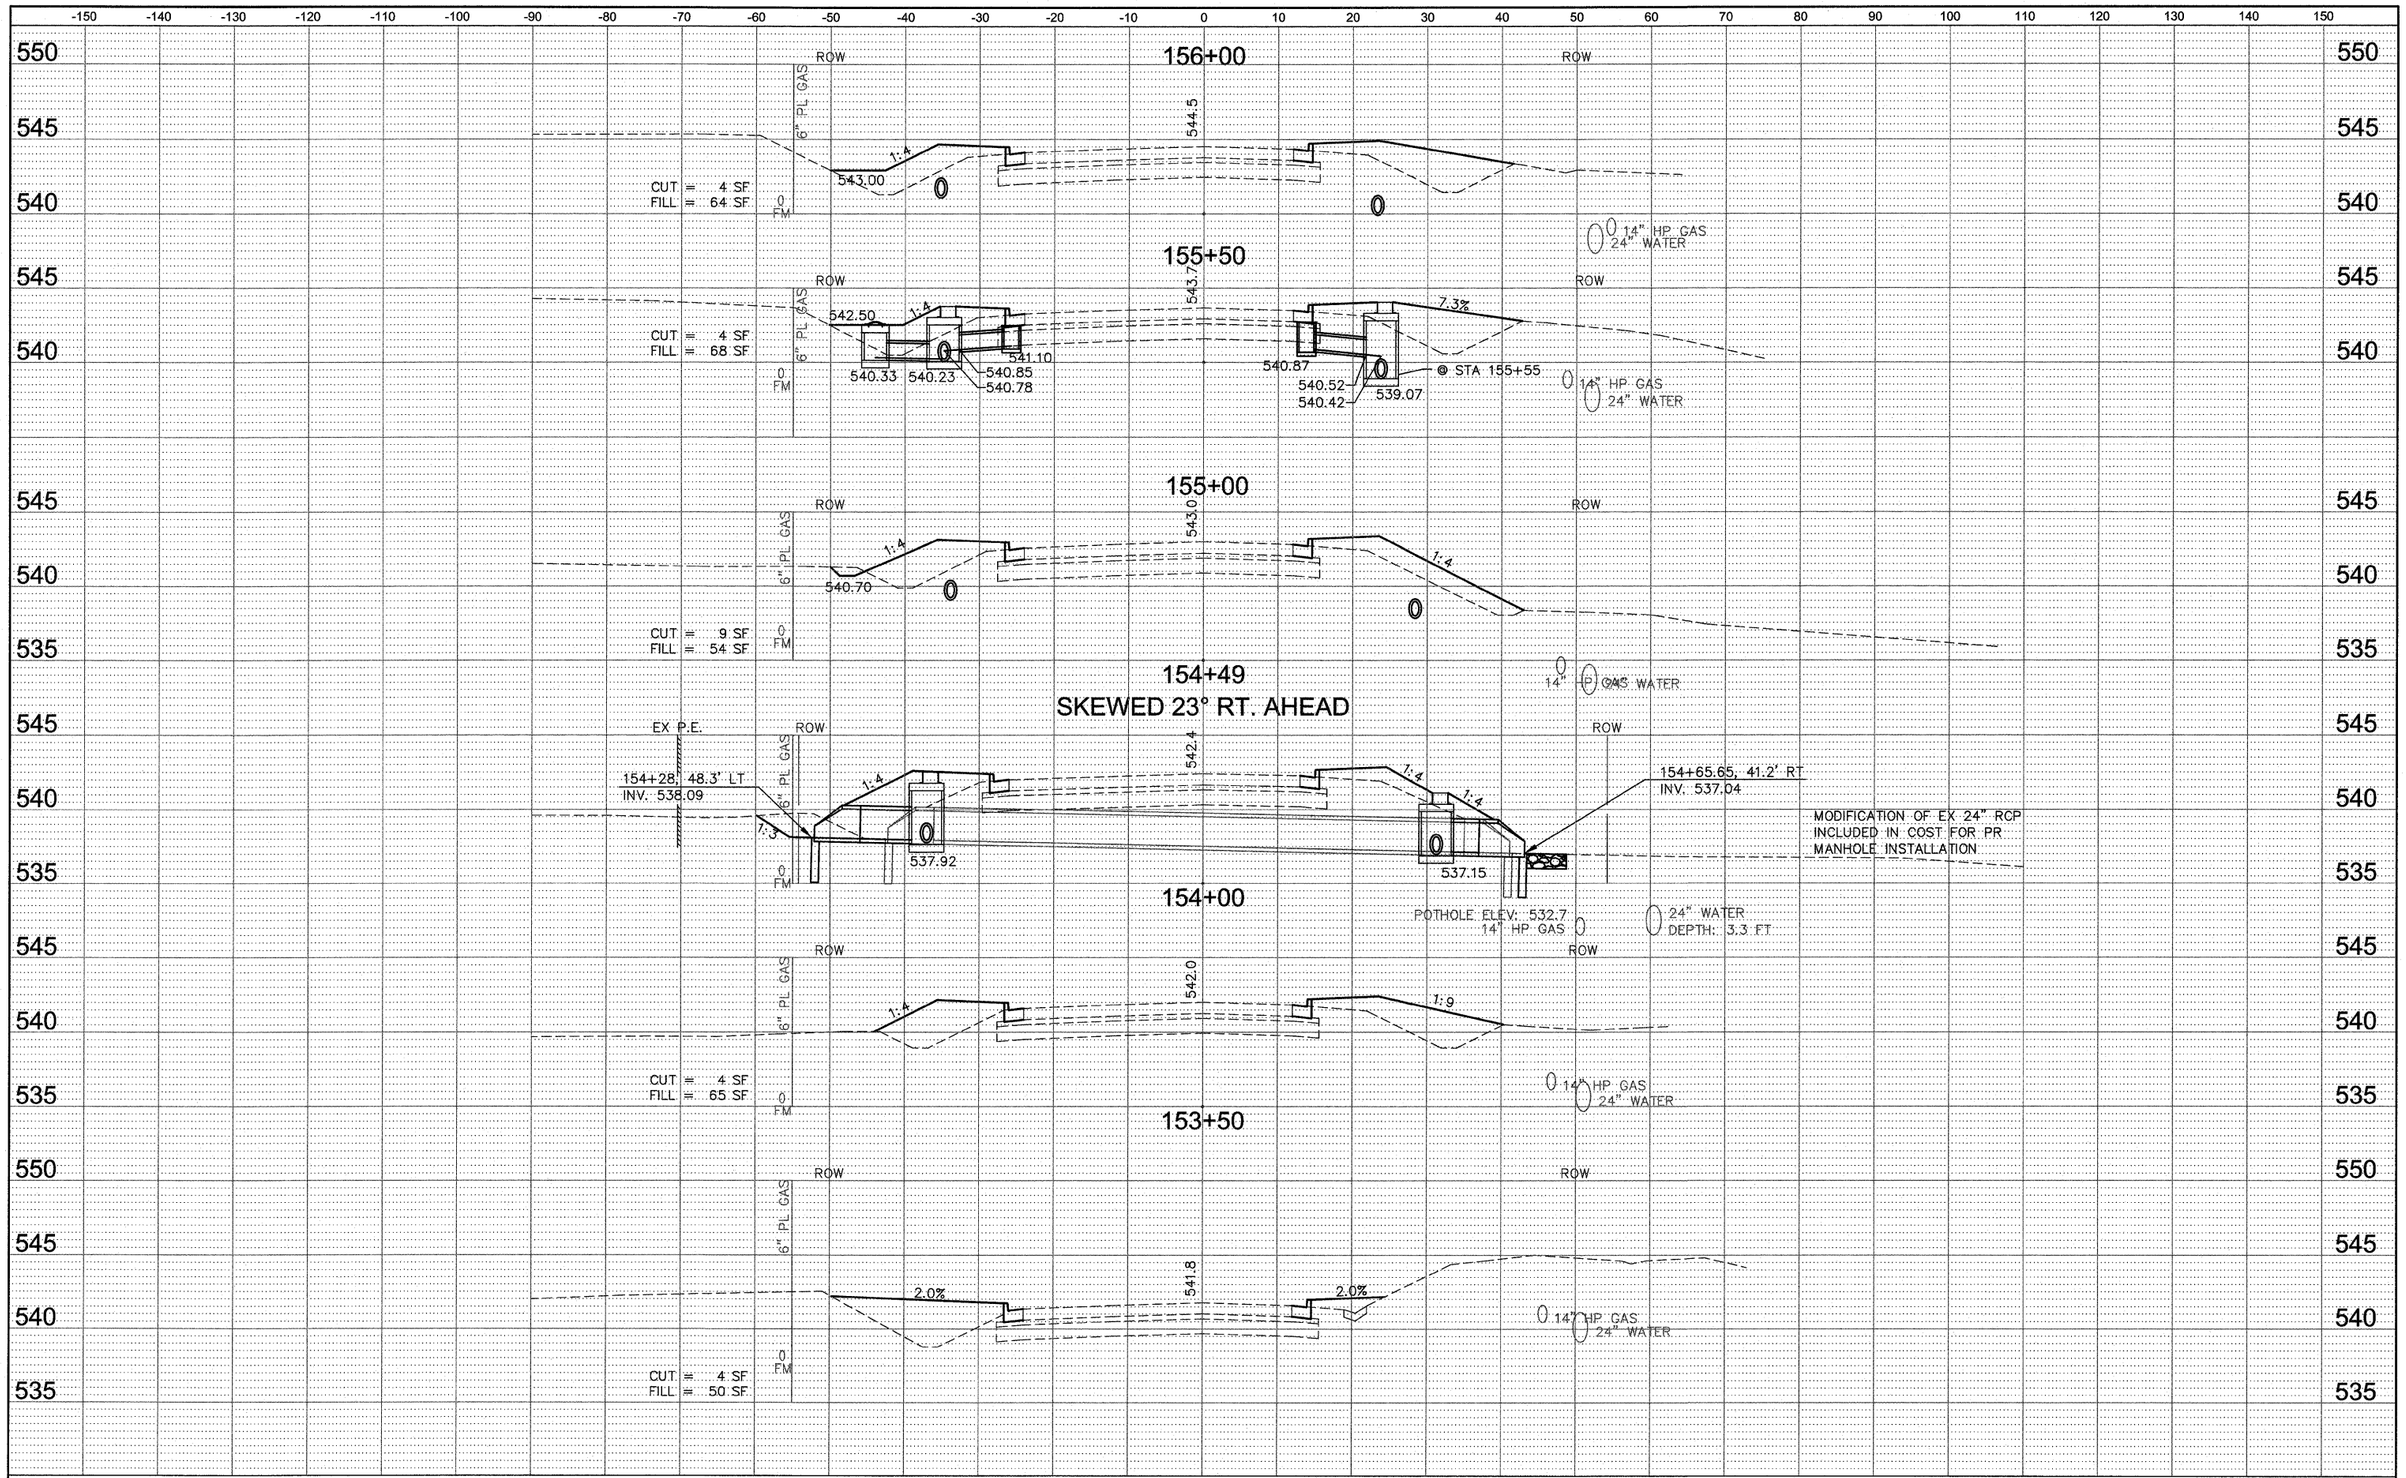

FINAL SURVEY	BY	DATE
SURVEYED		
PLOTTED		
TEMPLATE		
AREAS		
AREAS CHECKED		
NOTE BOOK		
NO.		

ORIGINAL SURVEY	BY	DATE
SURVEYED		
PLOTTED		
TEMPLATE		
AREAS		
AREAS CHECKED		
NOTE BOOK		
NO.		

FILE NAME = 759XS01.DWG	USER NAME = SAM WRIGLEY	DESIGNED - SSM	REVISED -
		DRAWN - SW3	REVISED -
	PLOT SCALE = 1' = 1'	CHECKED - AJG	REVISED -
	PLOT DATE = 2009-04-30	DATE - 2009-01-30	REVISED -

CITY OF BELLEVILLE, ILLINOIS
101 S. Illinois Street
Belleville, IL 62220-2105

FRANK SCOTT PARKWAY WEST
CROSS SECTION SHEETS

SCALE: 1" = 10' | SHEET NO. __ OF ___ SHEETS | STA. _____ TO STA. _____

F.A.U. RTE.	SECTION	COUNTY	TOTAL SHEETS	SHEET NO.
9256	09-00212-00-CG	ST. CLAIR	90	66

CONTRACT NO. 97379

FED. ROAD DIST. NO. _ | ILLINOIS | FED. AID PROJECT