CONTRACT NO. 60C25

F.A.P. RTE.	SECTION	COUNTY	TOTAL SHEETS	SHEET NO
353	12&13	WILL	199	64
STA.	TO STA.			
FED. ROAD DIST. NO.	ILLINOIS	FED. AID PROJECT		

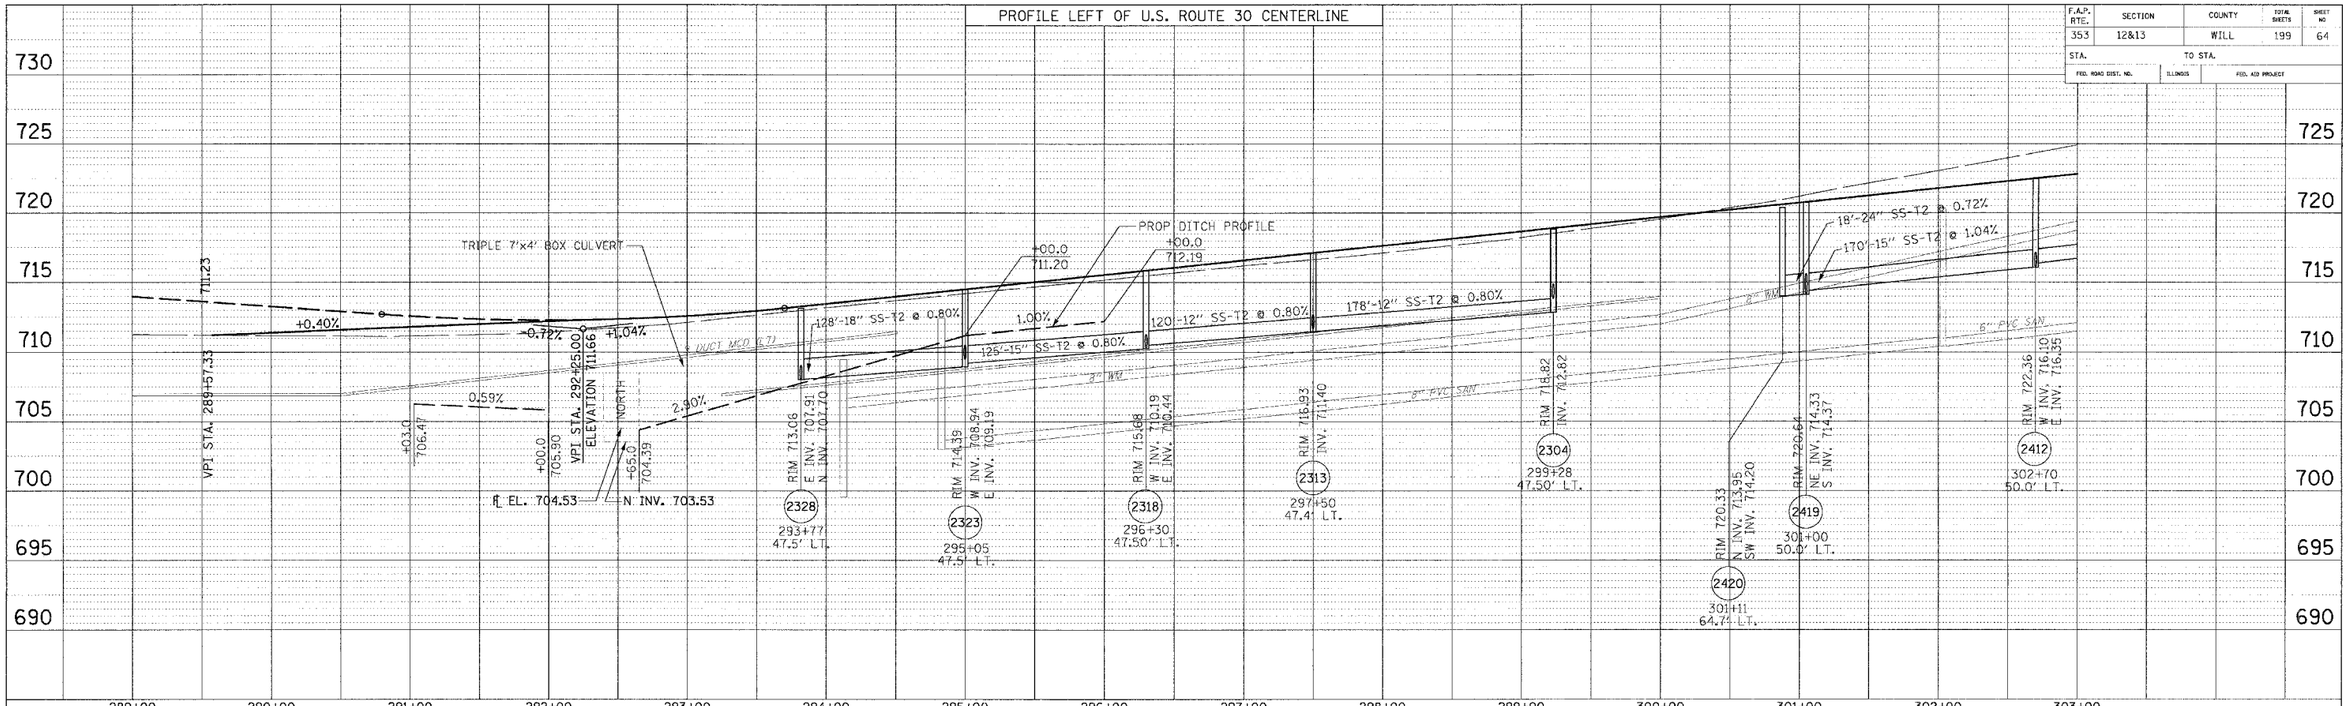

DRAINAGE PROFILES / U.S. ROUTE 30

f:\r30P2\Wolf_Inc\30W-DR&UT-PRF.dgn 5/28/2008 8:18:32 PM