CONTRACT NO.60C25

F.A.P. RTE.	SECTION	COUNTY	TOTAL SHEETS	SHEET NO.
353	12&13	WILL	199	68
STA.		TO STA.		
FED. ROAD DIST. NO.	ILLINOIS	FED. AID PROJECT		

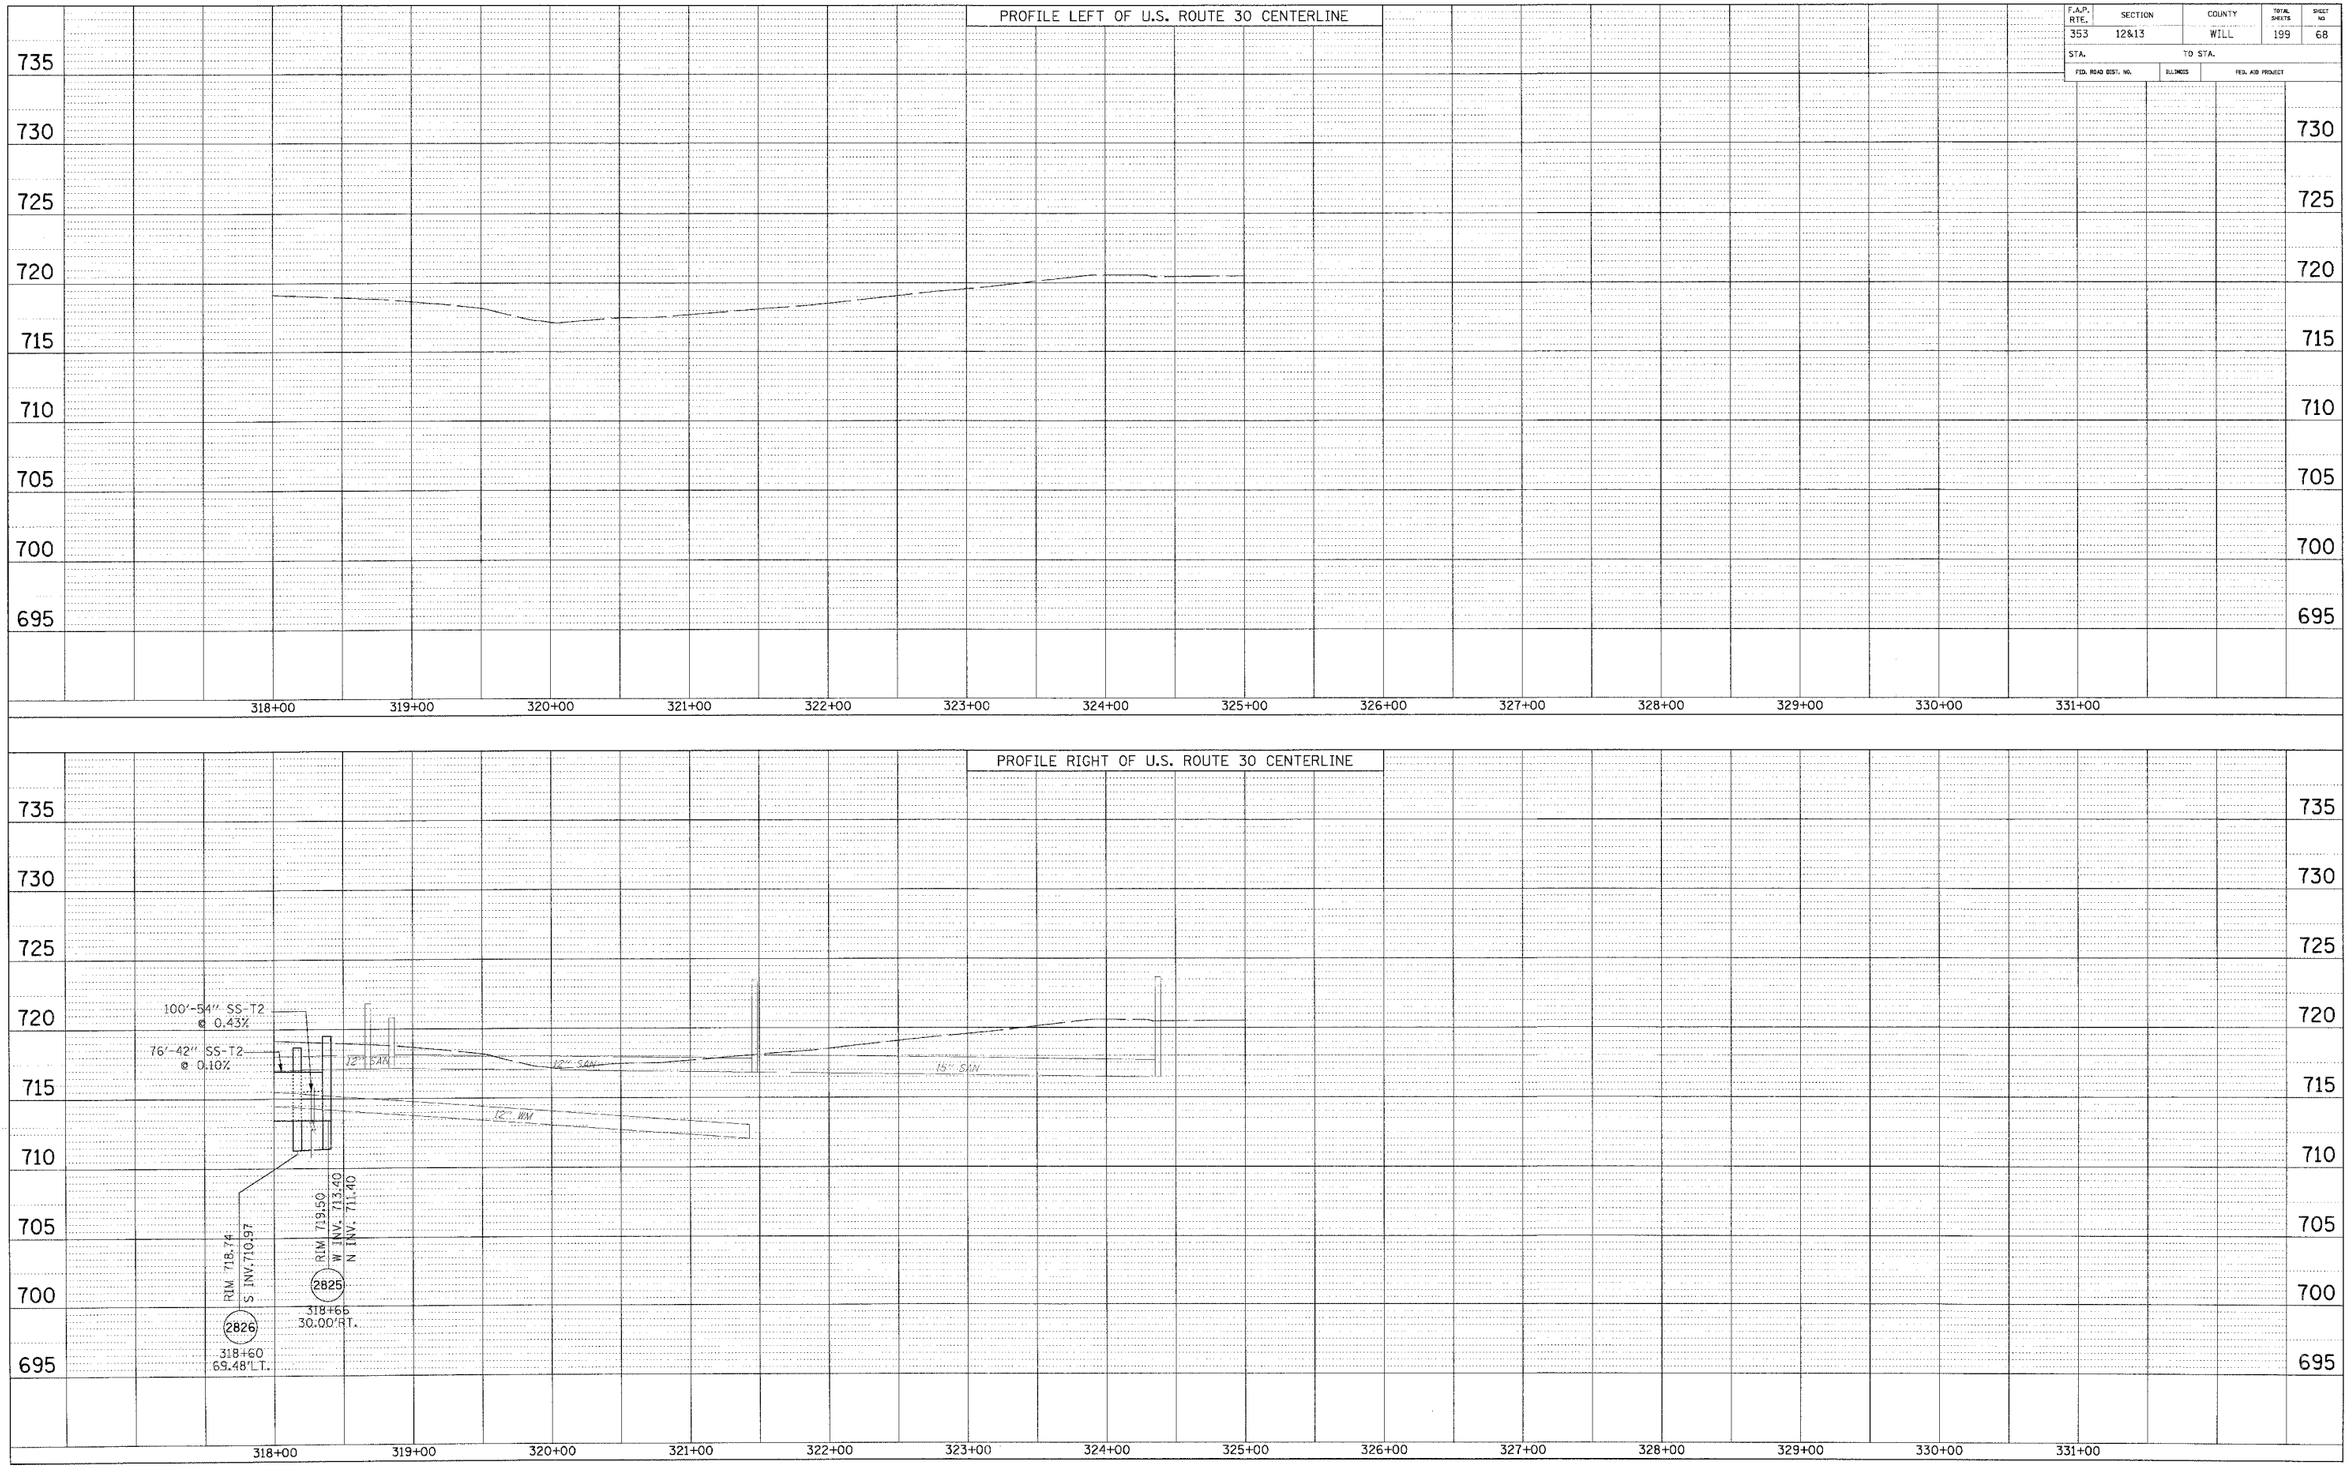

DRAINAGE PROFILES / U.S. ROUTE 30

f:\R30p2\Wolf_Inf\30W-DR&T PRF.dgn 3/9/2008 9:18:12 PM