ORIGINAL SURVEY		BY	DATE
NOTE BOOK	SURVEYED		
	PLOTTED		
	TEMPLATE		
	AREAS		
NO.	AREAS CHECKED		

FINAL SURVEY		BY	DATE
NOTE BOOK	SURVEYED		
	PLOTTED		
	TEMPLATE		
	AREAS		
NO.	AREAS CHECKED		

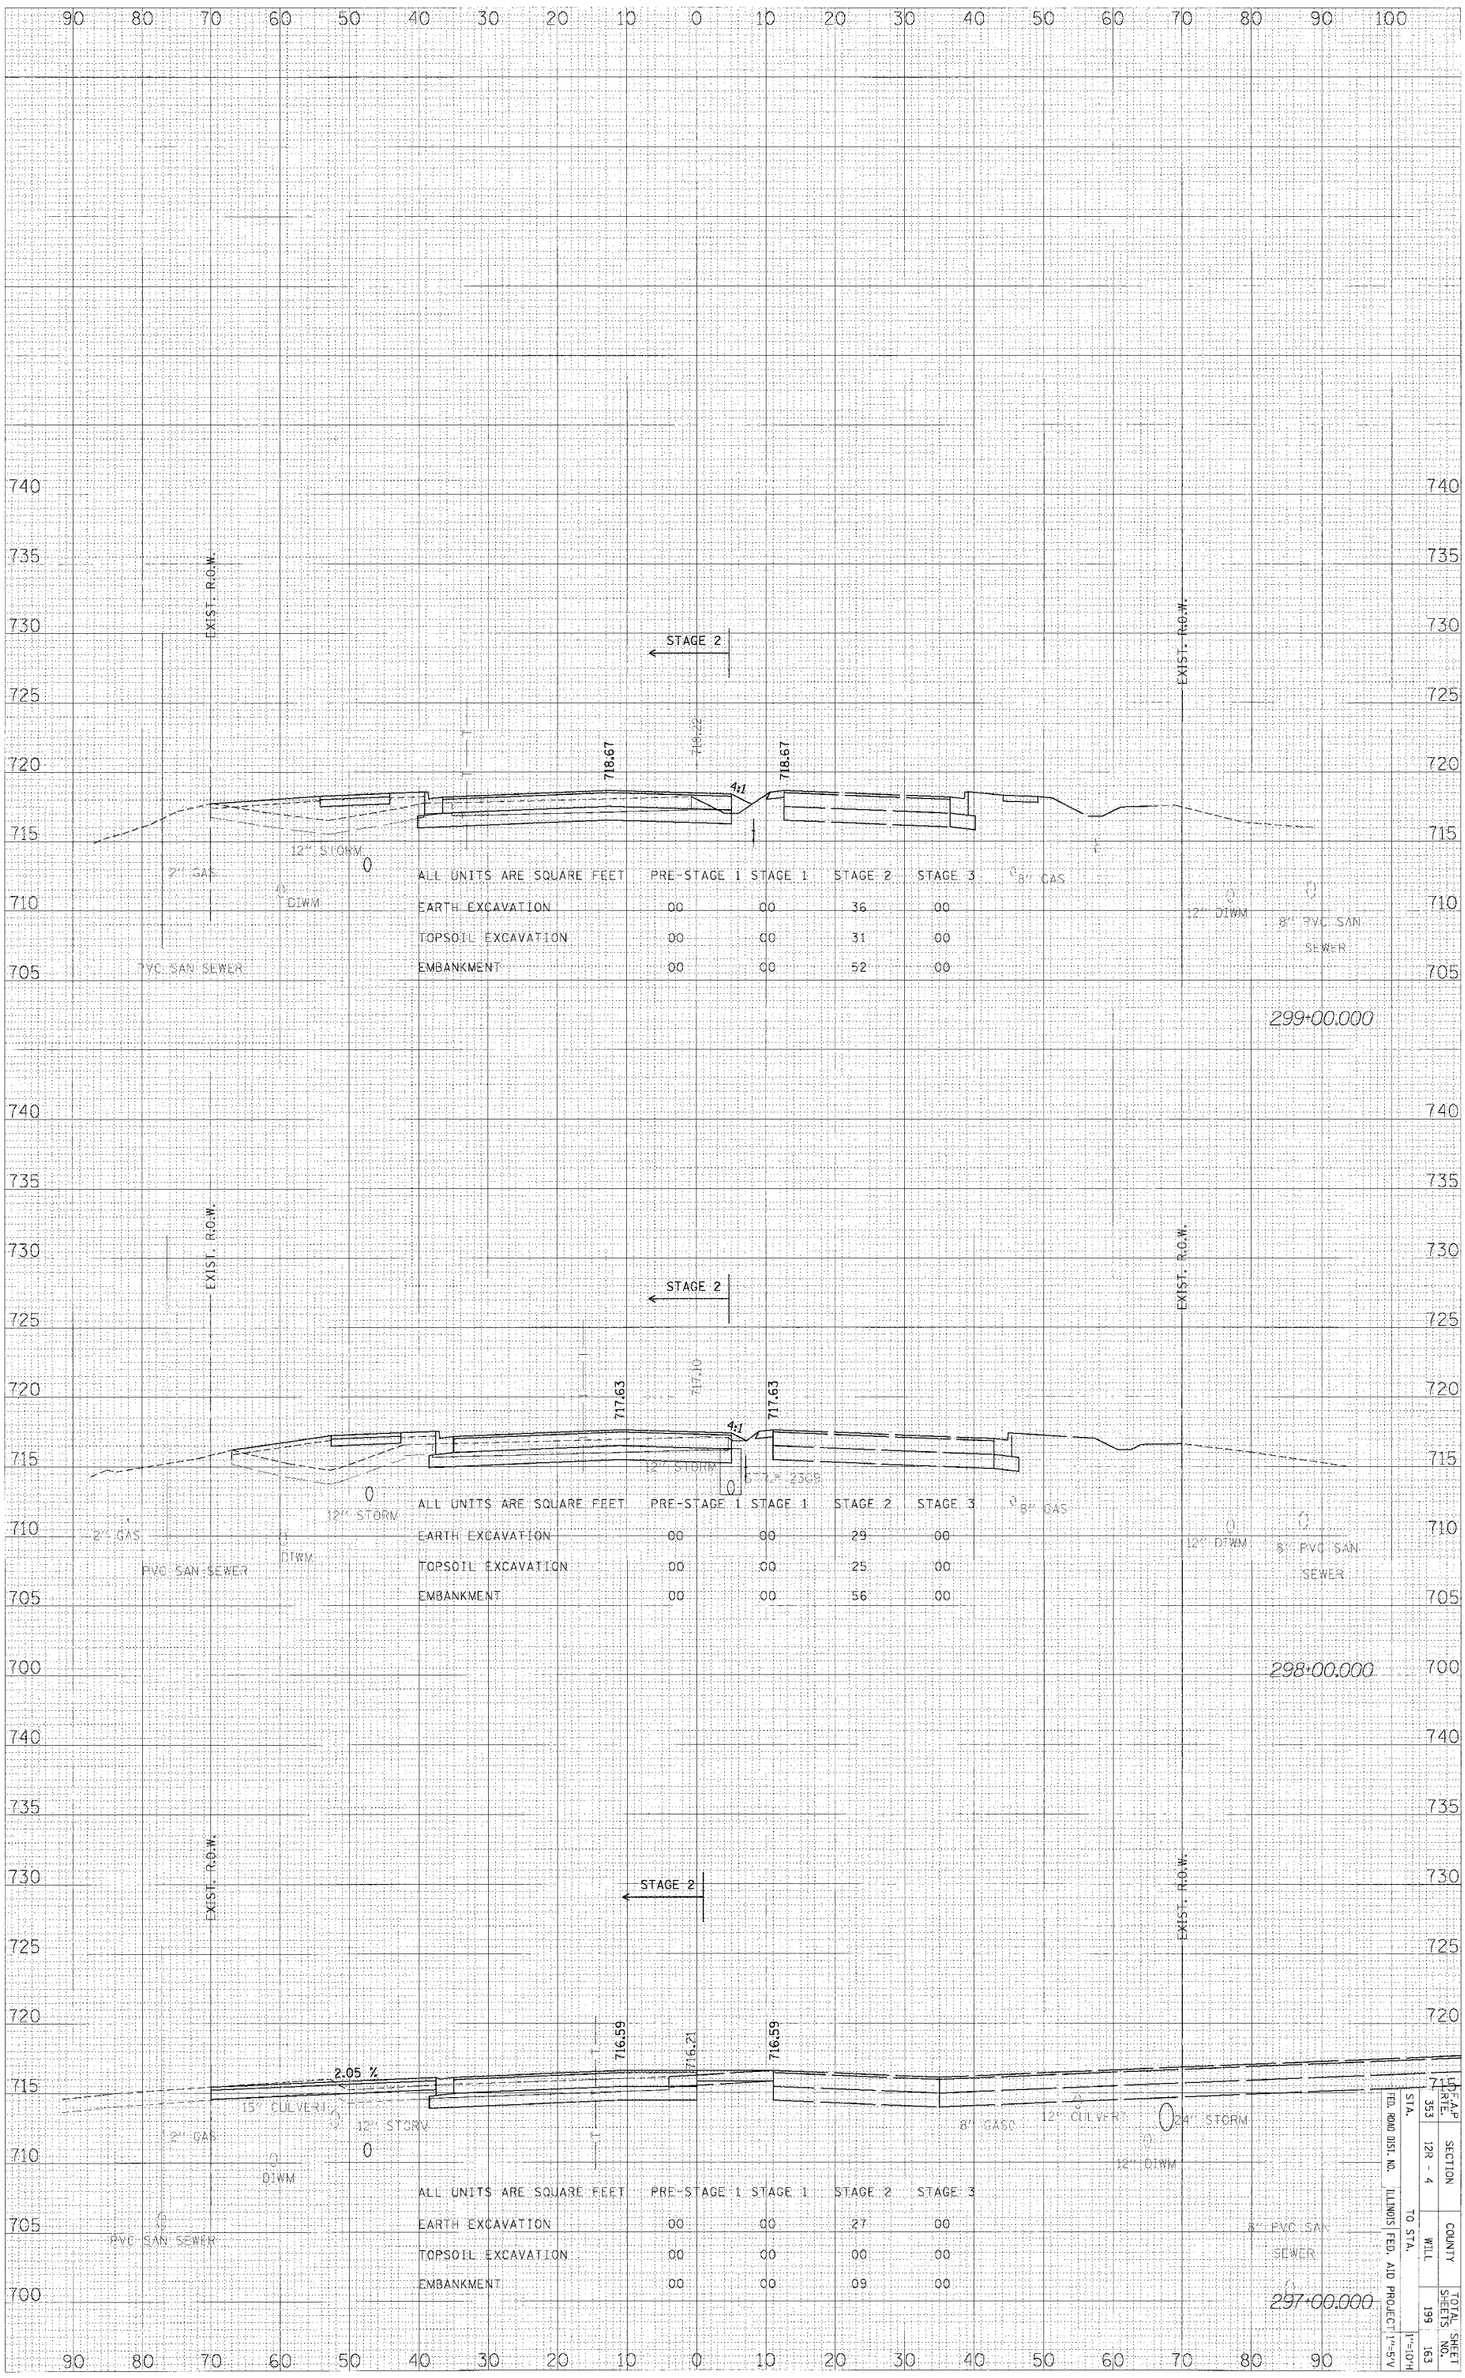

ALL UNITS ARE SQUARE FEET	PRE-STAGE 1	STAGE 1	STAGE 2	STAGE 3
EARTH EXCAVATION	00	00	36	00
TOPSOIL EXCAVATION	00	00	31	00
EMBANKMENT	00	00	52	00

ALL UNITS ARE SQUARE FEET	PRE-STAGE 1	STAGE 1	STAGE 2	STAGE 3
EARTH EXCAVATION	00	00	29	00
TOPSOIL EXCAVATION	00	00	25	00
EMBANKMENT	00	00	56	00

ALL UNITS ARE SQUARE FEET	PRE-STAGE 1	STAGE 1	STAGE 2	STAGE 3
EARTH EXCAVATION	00	00	27	00
TOPSOIL EXCAVATION	00	00	00	00
EMBANKMENT	00	00	09	00

F.A.P. RTE.	SECTION	COUNTY	TOTAL SHEET SHEETS NO.
353	12R - 4	WILL	199 163

STA. TO STA.

FED. ROAD DIST. NO. ILLINOIS FED. AID PROJECT

1"=10'H 1"=5'V

US ROUTE 30 – STAGE 2 X-SECS

f:\r30P7\Wolf_int\3CW-s2XSEC.dgn5/26/2008