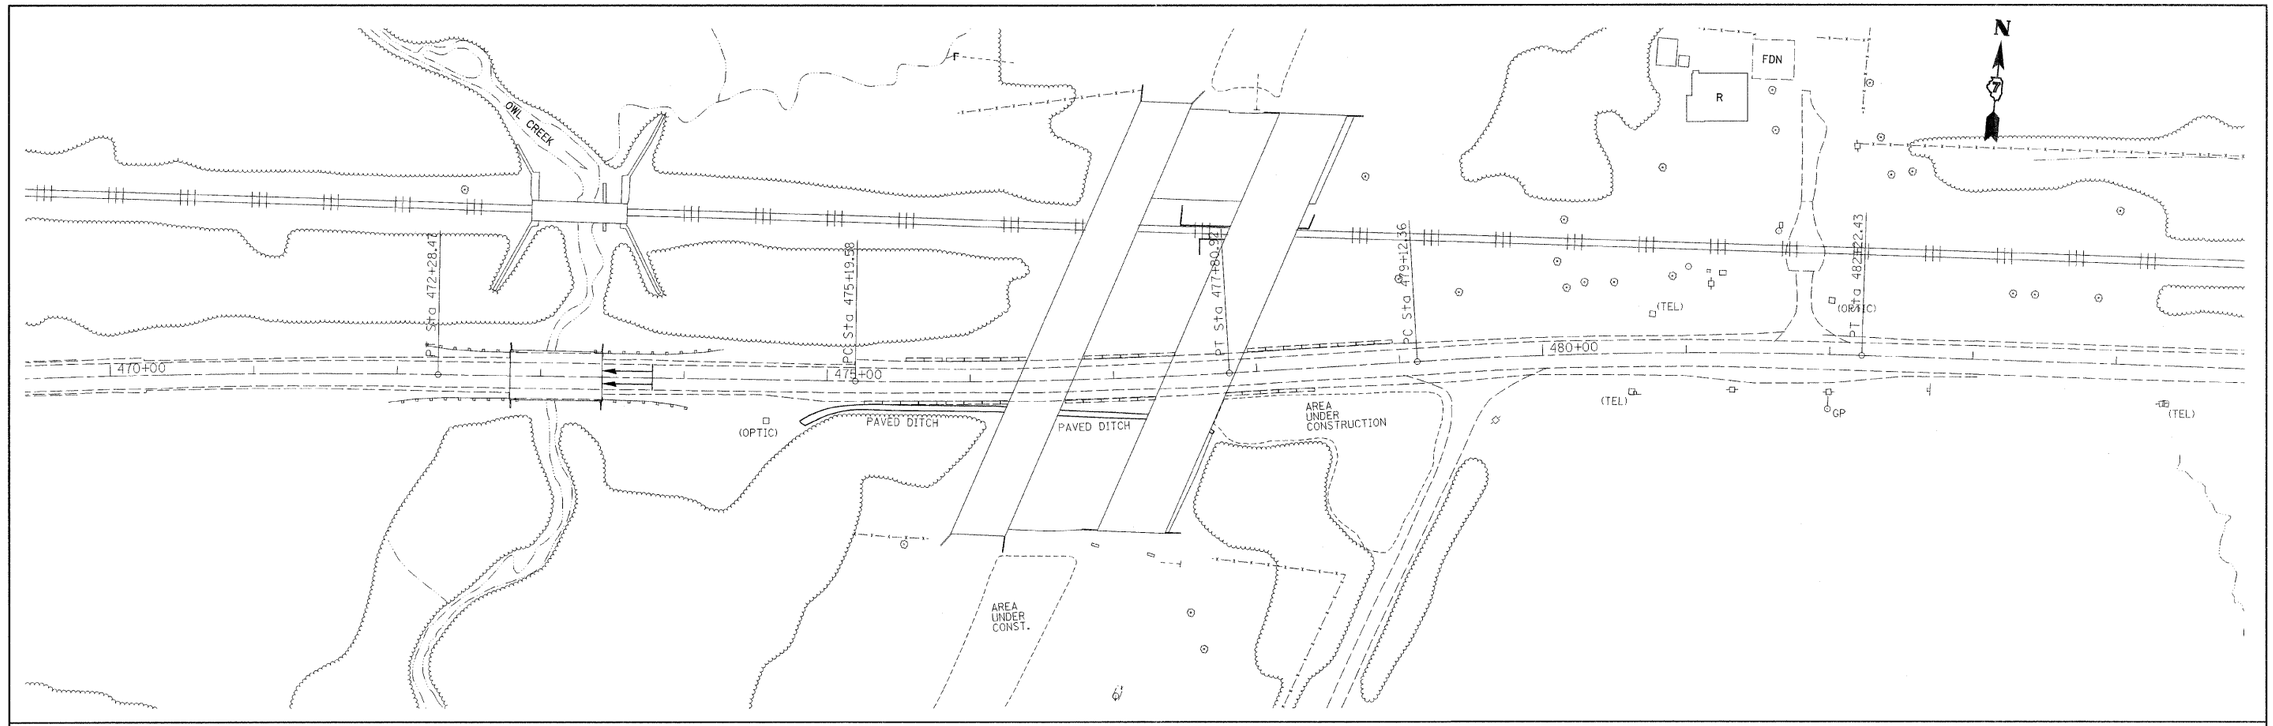

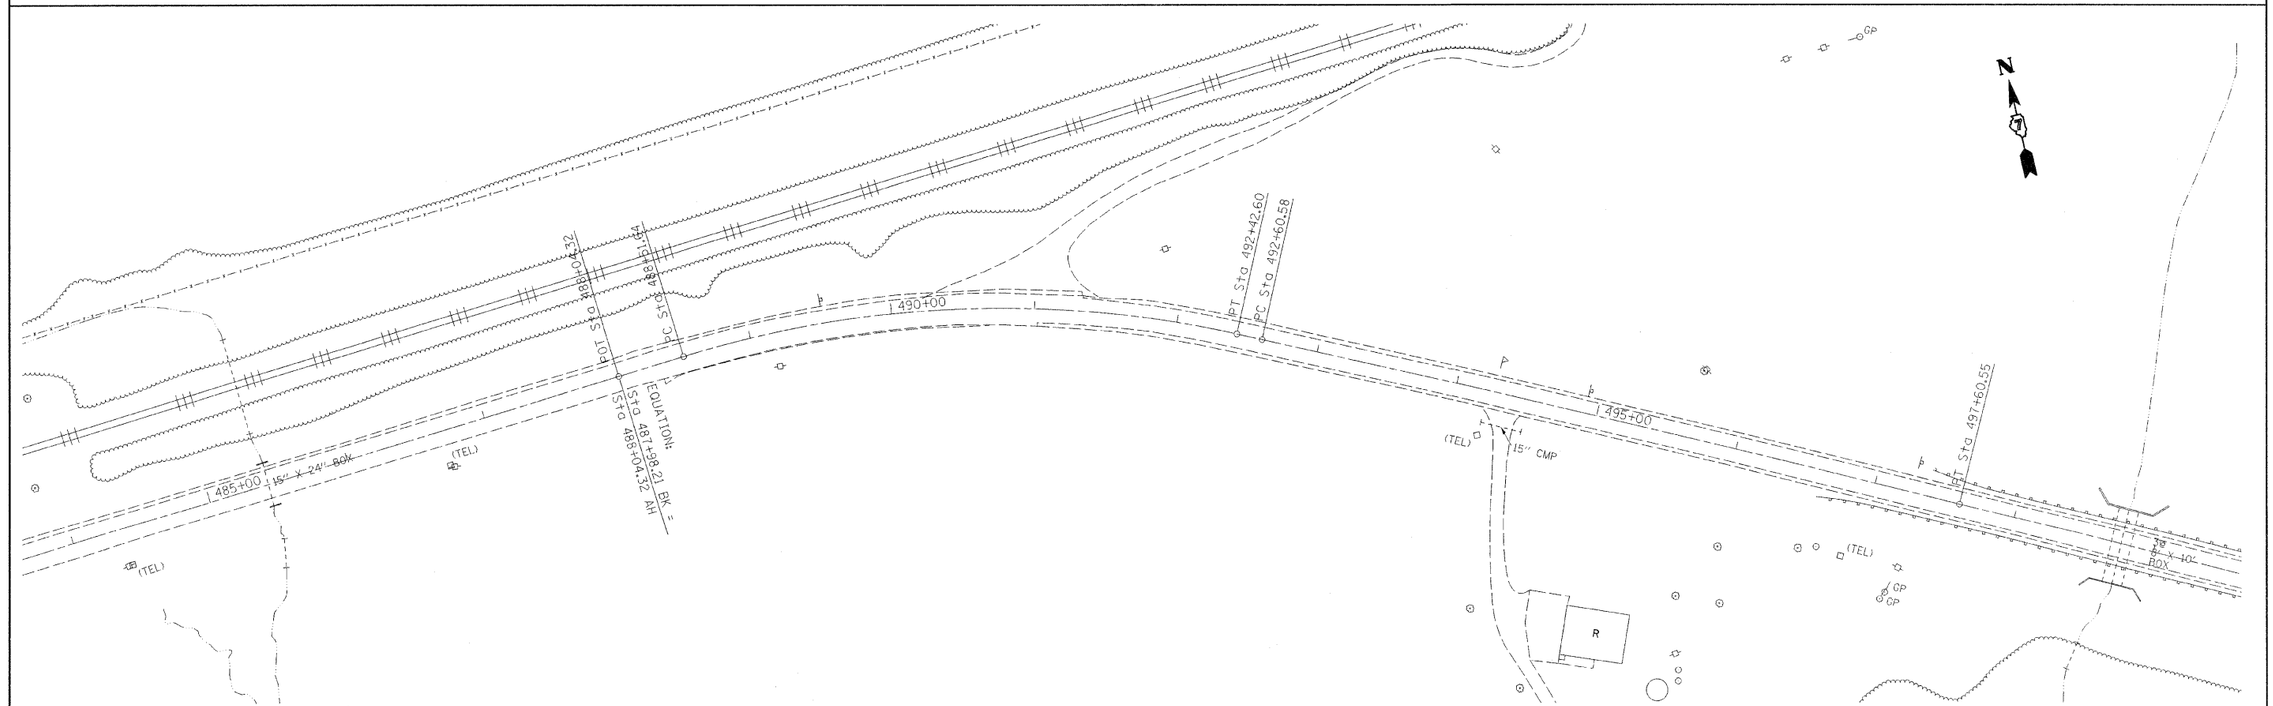

FILE NAME = c:\projects\74057d\shtplan_74057.dgn	USER NAME = swartzrw	DESIGNED -	REVISED -	STATE OF ILLINOIS DEPARTMENT OF TRANSPORTATION	DOUBLE PLAN SHEET	F.A.S RTE.	SECTION	COUNTY	TOTAL SHEETS	SHEET NO.
		DRAWN -	REVISED -			2793	(O,P,Y)RS-1	FAYETTE	52	22
	PLOT SCALE = 50.0000 ' / IN.	CHECKED -	REVISED -					CONTRACT NO. 74057		
	PLOT DATE = 5/14/2008	DATE -	REVISED -		SCALE: 50 / SHEET NO. 2 OF 16 SHEETS / STA. 470+00 TO STA. 499+00	FED. ROAD DIST. NO.	ILLINOIS	FED. AID PROJECT		