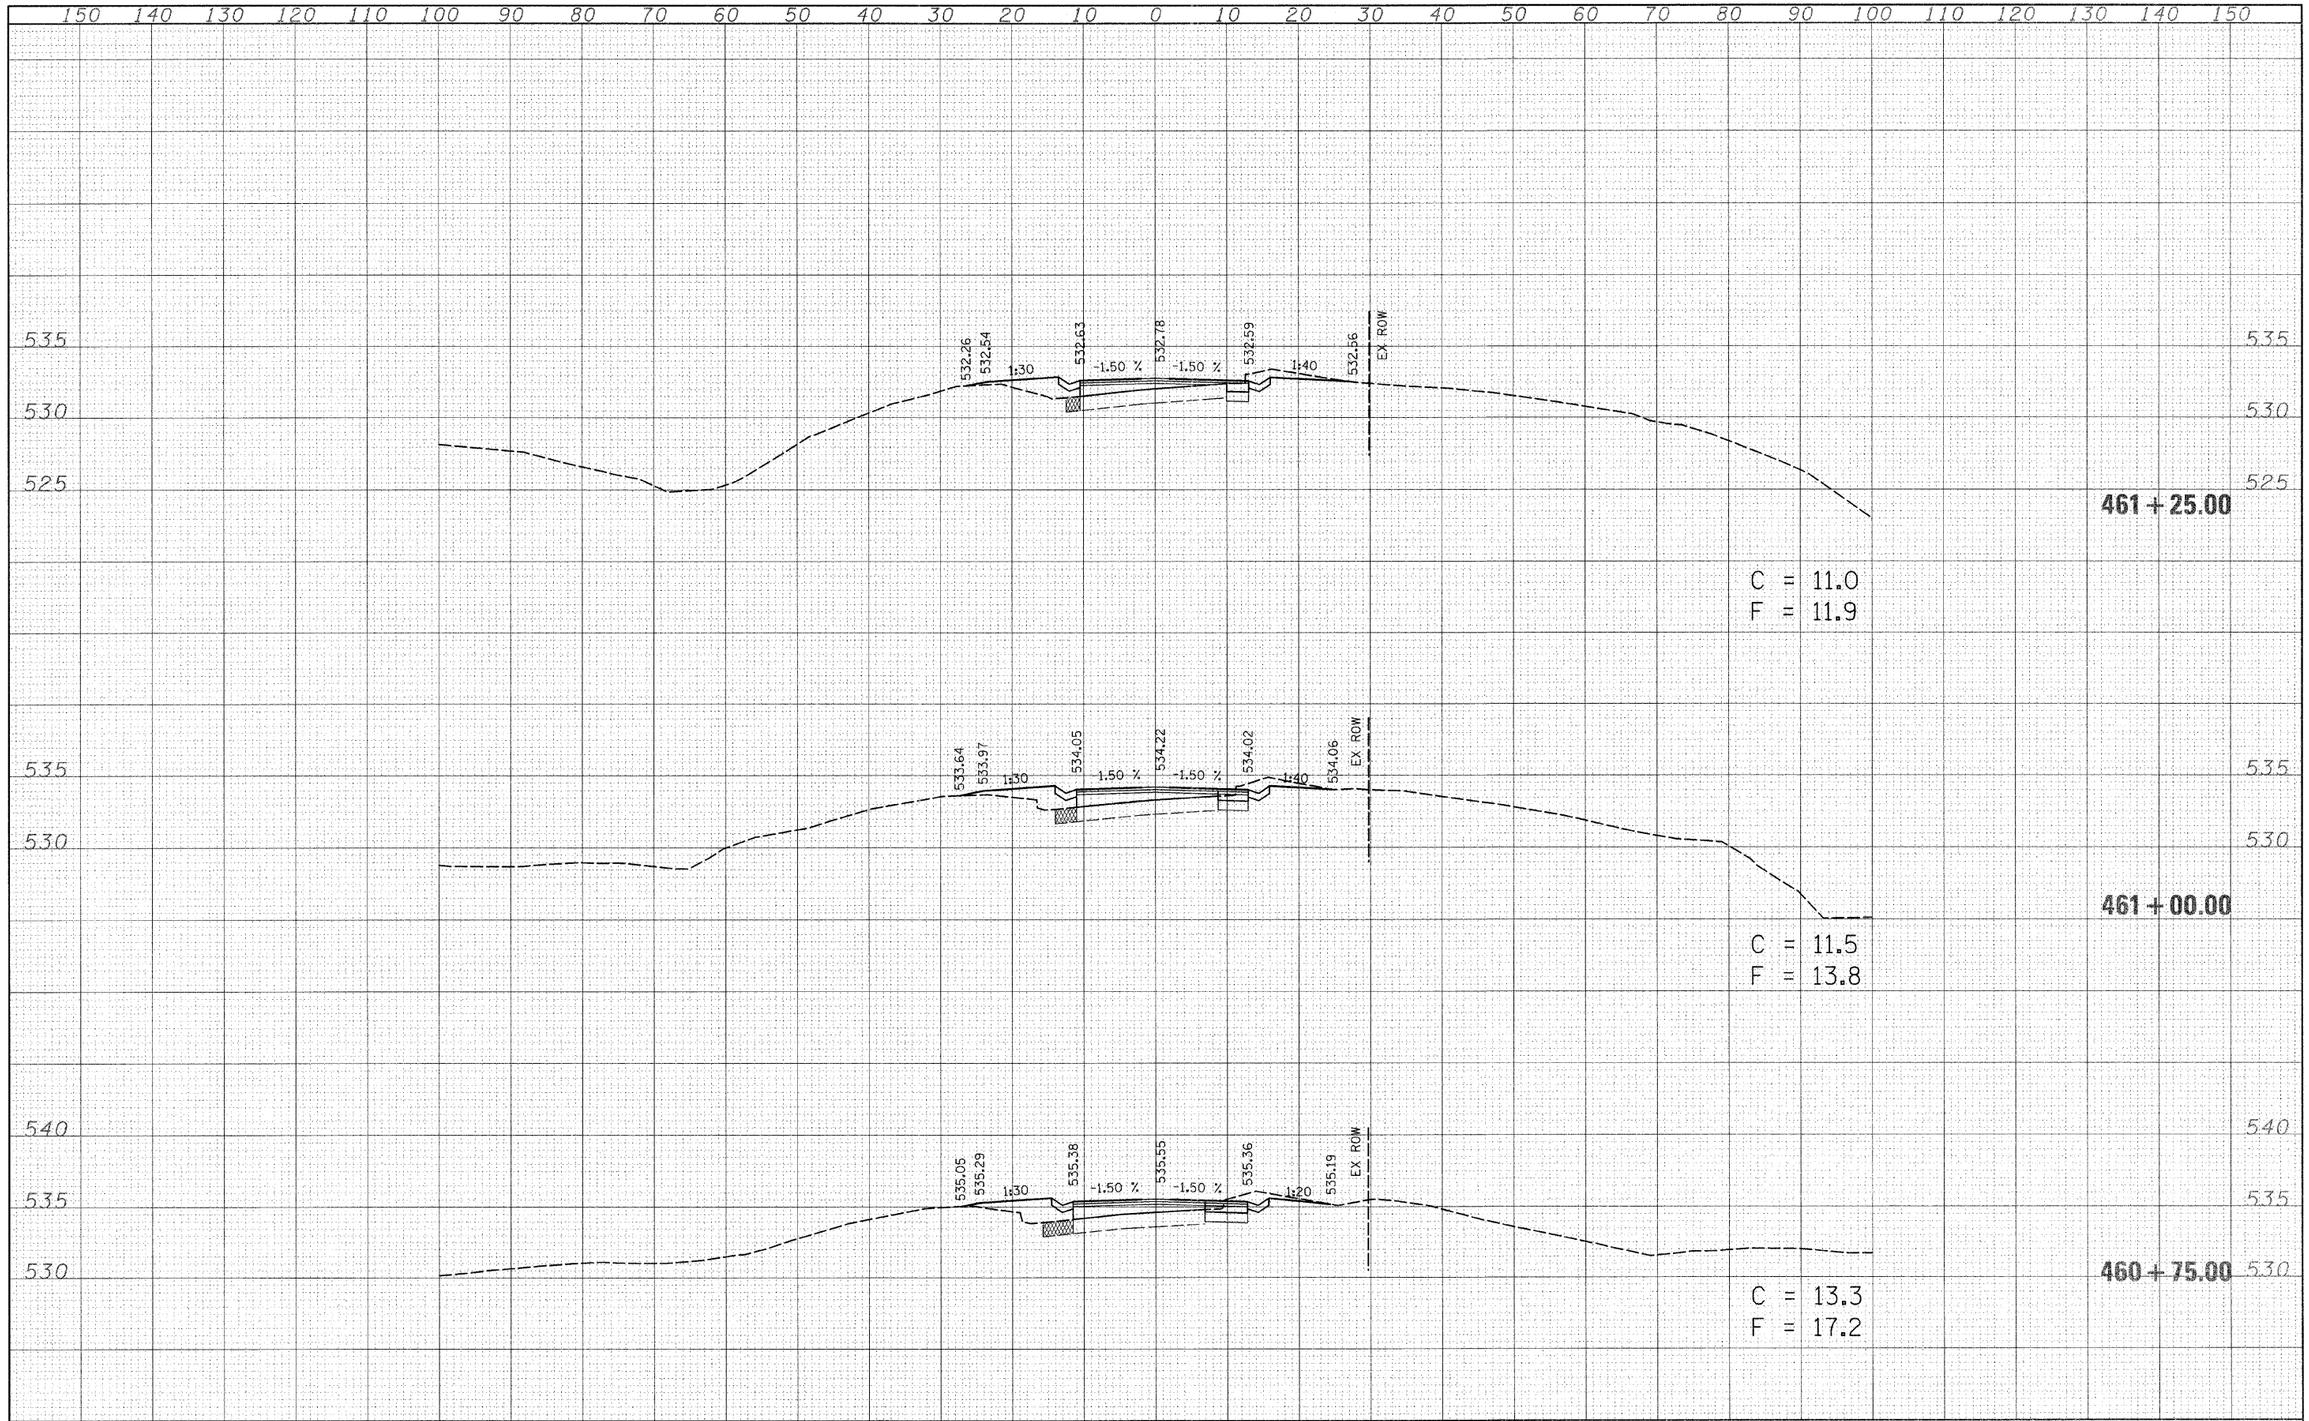

FINAL SURVEY	BY	DATE
SURVEYED		
PLOTTED		
TEMPLATE		
AREAS		
AREAS CHECKED		
NOTE BOOK		
NO.		

ORIGINAL SURVEY	BY	DATE
SURVEYED		
PLOTTED		
TEMPLATE		
AREAS		
AREAS CHECKED		
NOTE BOOK		
NO.		

FILE NAME = c:\projects\74057\d\xs057sheet_74057.dgn	USER NAME = swartzrw	DESIGNED -	REVISED -
		DRAWN -	REVISED -
	PLOT SCALE = 10.0000 ' / IN.	CHECKED -	REVISED -
	PLOT DATE = 5/14/2008	DATE -	REVISED -

STATE OF ILLINOIS
DEPARTMENT OF TRANSPORTATION

CROSS SECTIONS

SCALE: | SHEET NO. 6 OF 7 SHEETS | STA. 460+75.00 TO STA. 461+25.00

F.A.S RTE.	SECTION	COUNTY	TOTAL SHEETS	SHEET NO.
2793	(O,P,Y)RS-1	FAYETTE	52	51

CONTRACT NO. 74057

FED. ROAD DIST. NO. | ILLINOIS | FED. AID PROJECT