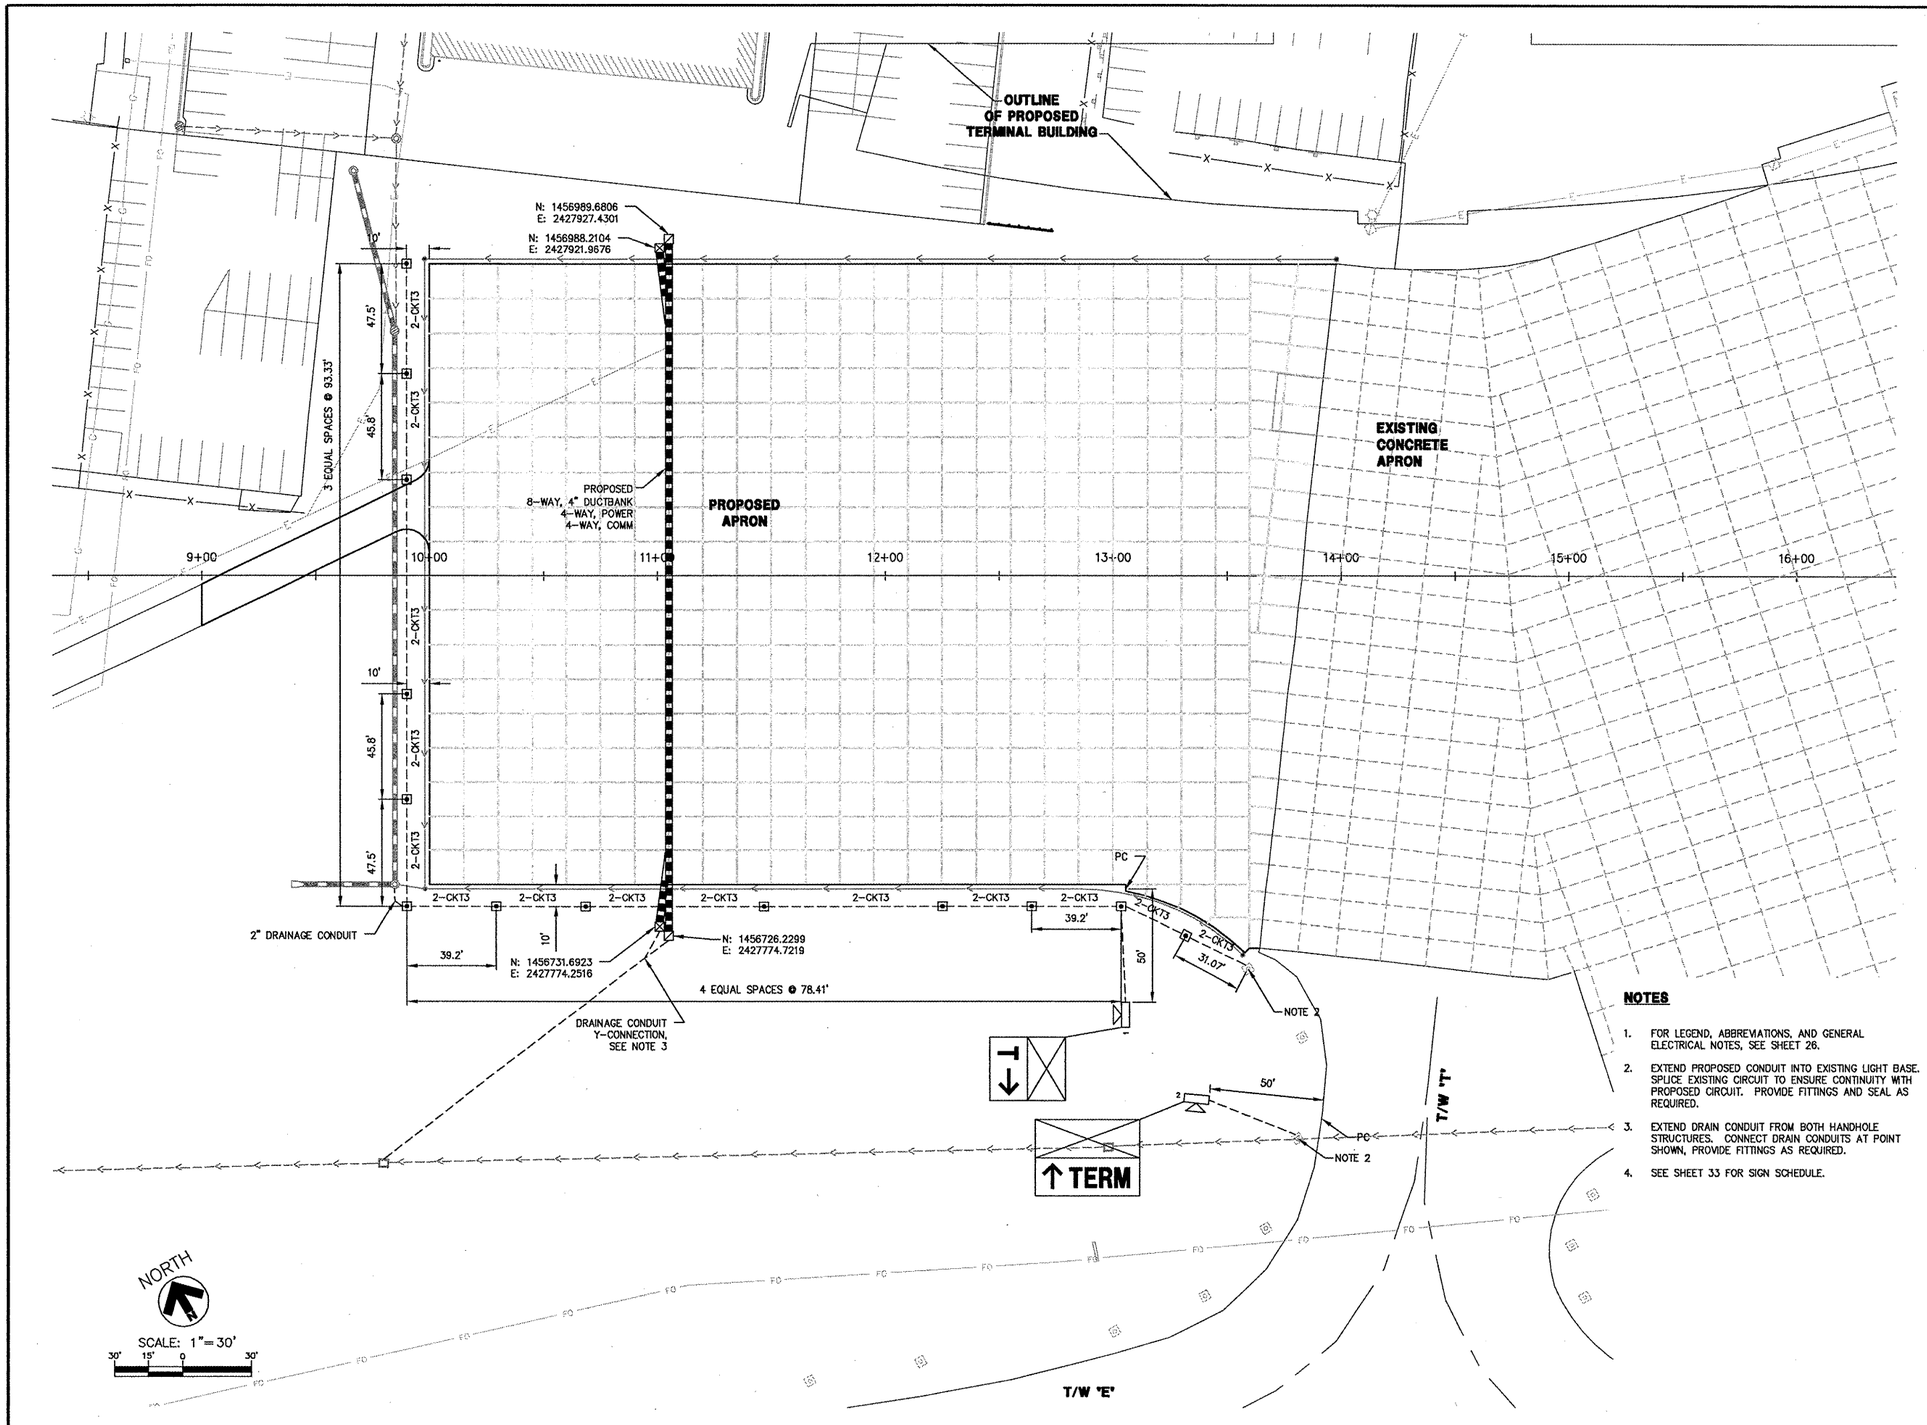

NOTES

1. FOR LEGEND, ABBREVIATIONS, AND GENERAL ELECTRICAL NOTES, SEE SHEET 26.
2. EXTEND PROPOSED CONDUIT INTO EXISTING LIGHT BASE. SPLICE EXISTING CIRCUIT TO ENSURE CONTINUITY WITH PROPOSED CIRCUIT. PROVIDE FITTINGS AND SEAL AS REQUIRED.
3. EXTEND DRAIN CONDUIT FROM BOTH HANDHOLE STRUCTURES. CONNECT DRAIN CONDUITS AT POINT SHOWN, PROVIDE FITTINGS AS REQUIRED.
4. SEE SHEET 33 FOR SIGN SCHEDULE.

PE087

RS&H
IMPROVING YOUR WORLD

850 East Diehl Road
Suite 120
Naperville, Illinois 60563
630-505-1991 FAX 630-505-1977
www.rsandh.com

GREATER Peoria REGIONAL Airport

PEORIA, ILLINOIS

TERMINAL APRON EXPANSION

SUBCONSULTANTS

PSA Dewberry

STS | AECOM

IL PROJECT: PIA-3812
AIP PROJECT: 3-17-0080-46

REVISIONS

NO.	DESCRIPTION	DATE

DATE ISSUED: 06/27/08
REVIEWED BY: PCB
DRAWN BY: JFC
DESIGNED BY: NDO

AEP PROJECT NUMBER
213-6945-000

© 2008 REYNOLDS, SMITH AND HILLS INC.

SHEET TITLE

LIGHTING AND SIGNAGE PLAN

SHEET NUMBER

27 OF 43

ISSUED FOR BID DOCUMENTS