ROUTE NO.	SECTION	COUNTY	TOTAL SHEETS	SHEET NO.
F.A.P. 701	*	TAZEWELL	30	24
FED. ROAD DIST. NO. 4		ILLINOIS	FED. AID PROJECT	

* (128BR)I-1

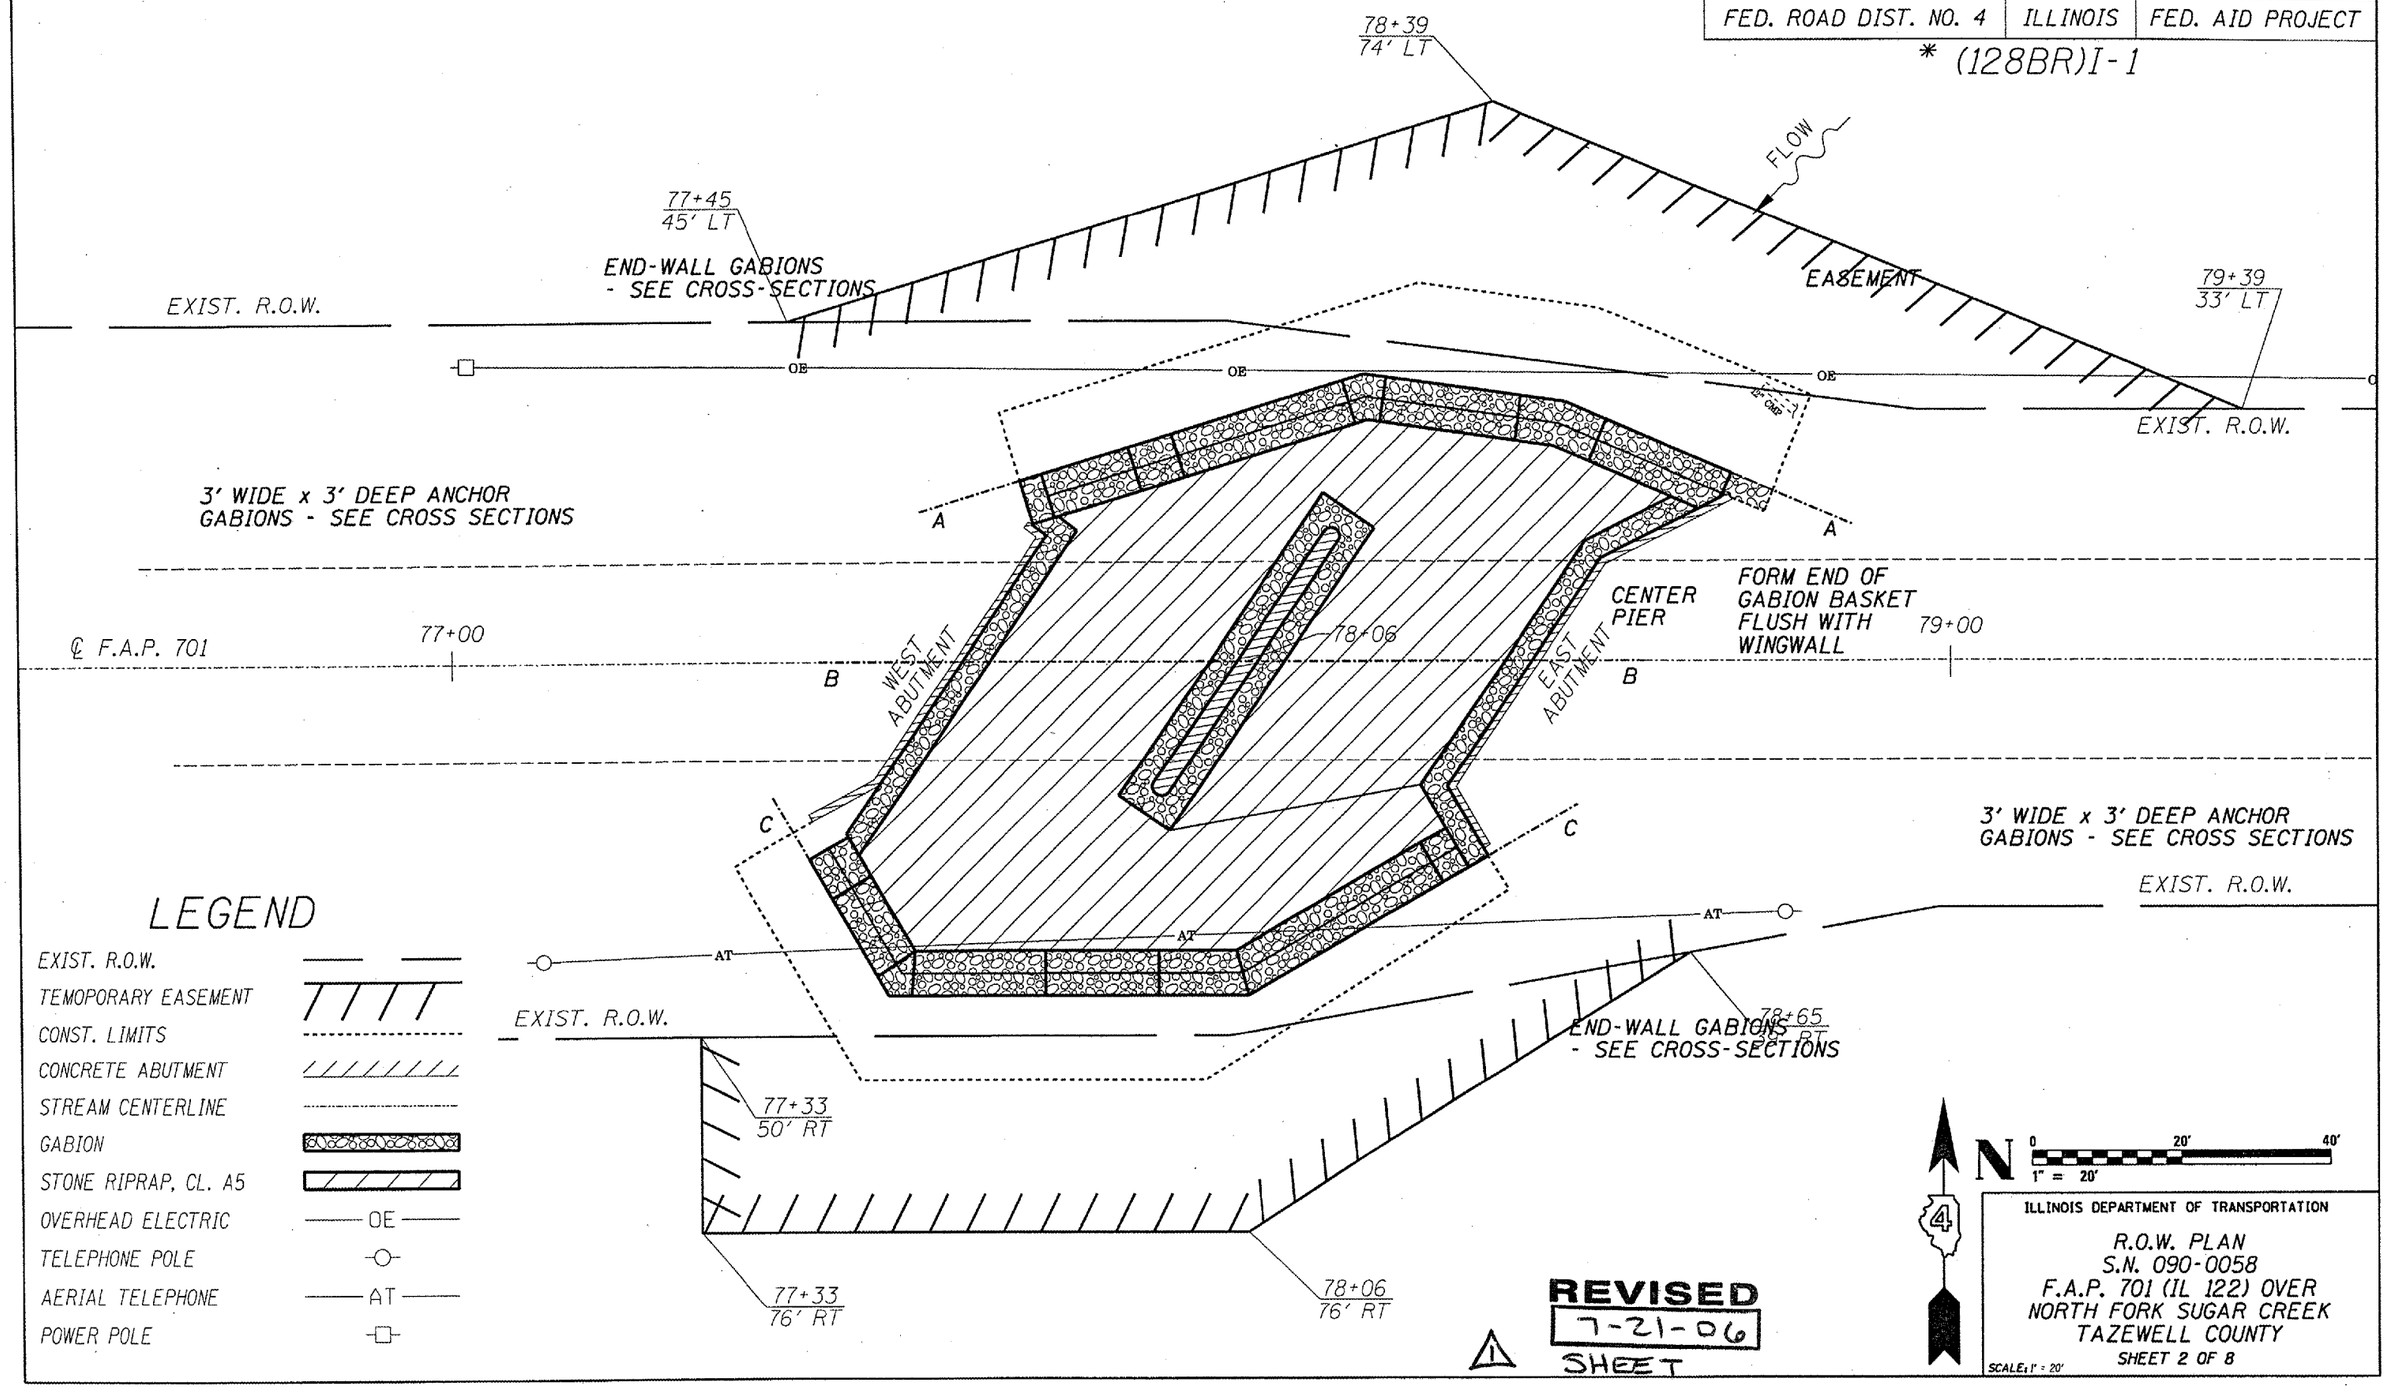

ILLINOIS DEPARTMENT OF TRANSPORTATION

R.O.W. PLAN
S.N. 090-0058
F.A.P. 701 (IL 122) OVER
NORTH FORK SUGAR CREEK
TAZEWELL COUNTY

SHEET 2 OF 8

SCALE: 1" = 20'

MAURER & STUTZ, INC.
ENGINEERS SURVEYORS