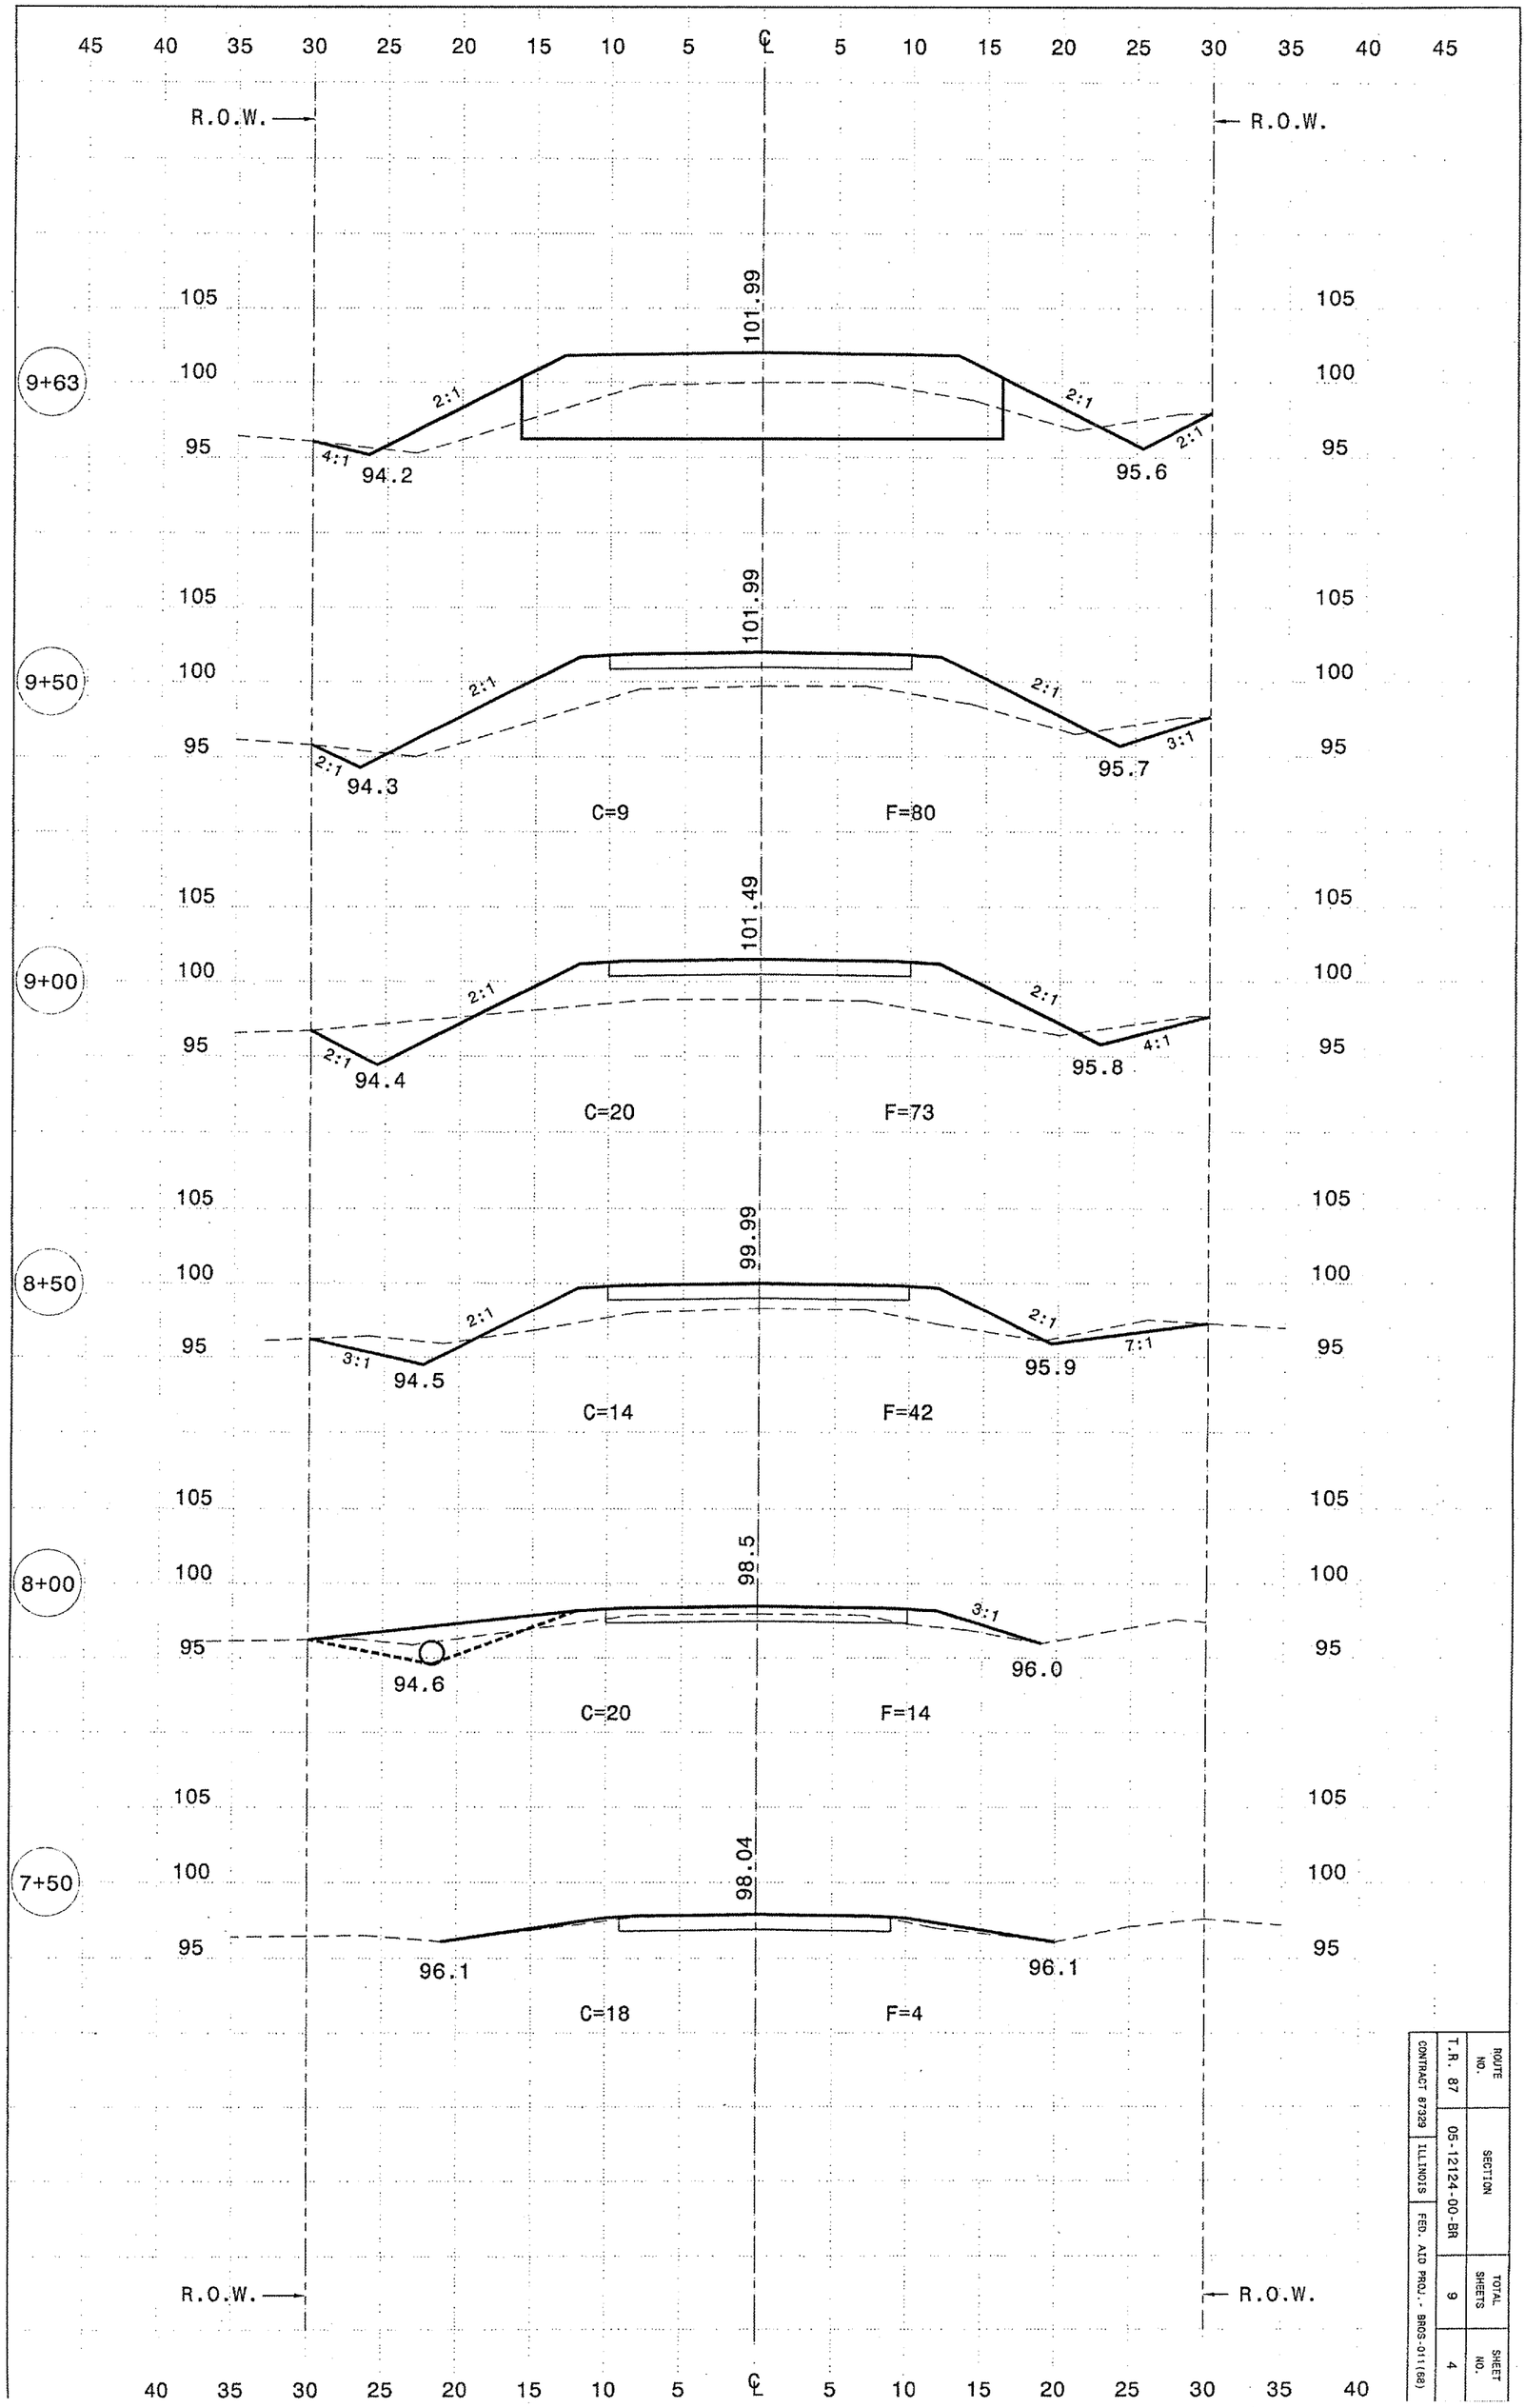

ROUTE NO.	SECTION	TOTAL SHEETS	SHEET NO.
T.R. 87	05-12124-00-BR	9	4
CONTRACT 87329	ILLINOIS	FED. AID PROJ.- BRGS-011(68)	