January 18, 2006 9:32:44 a.m.
D:\LD 2004\03050167\DWG\PP-BASE-ANNIE DRAINAGE.DWG
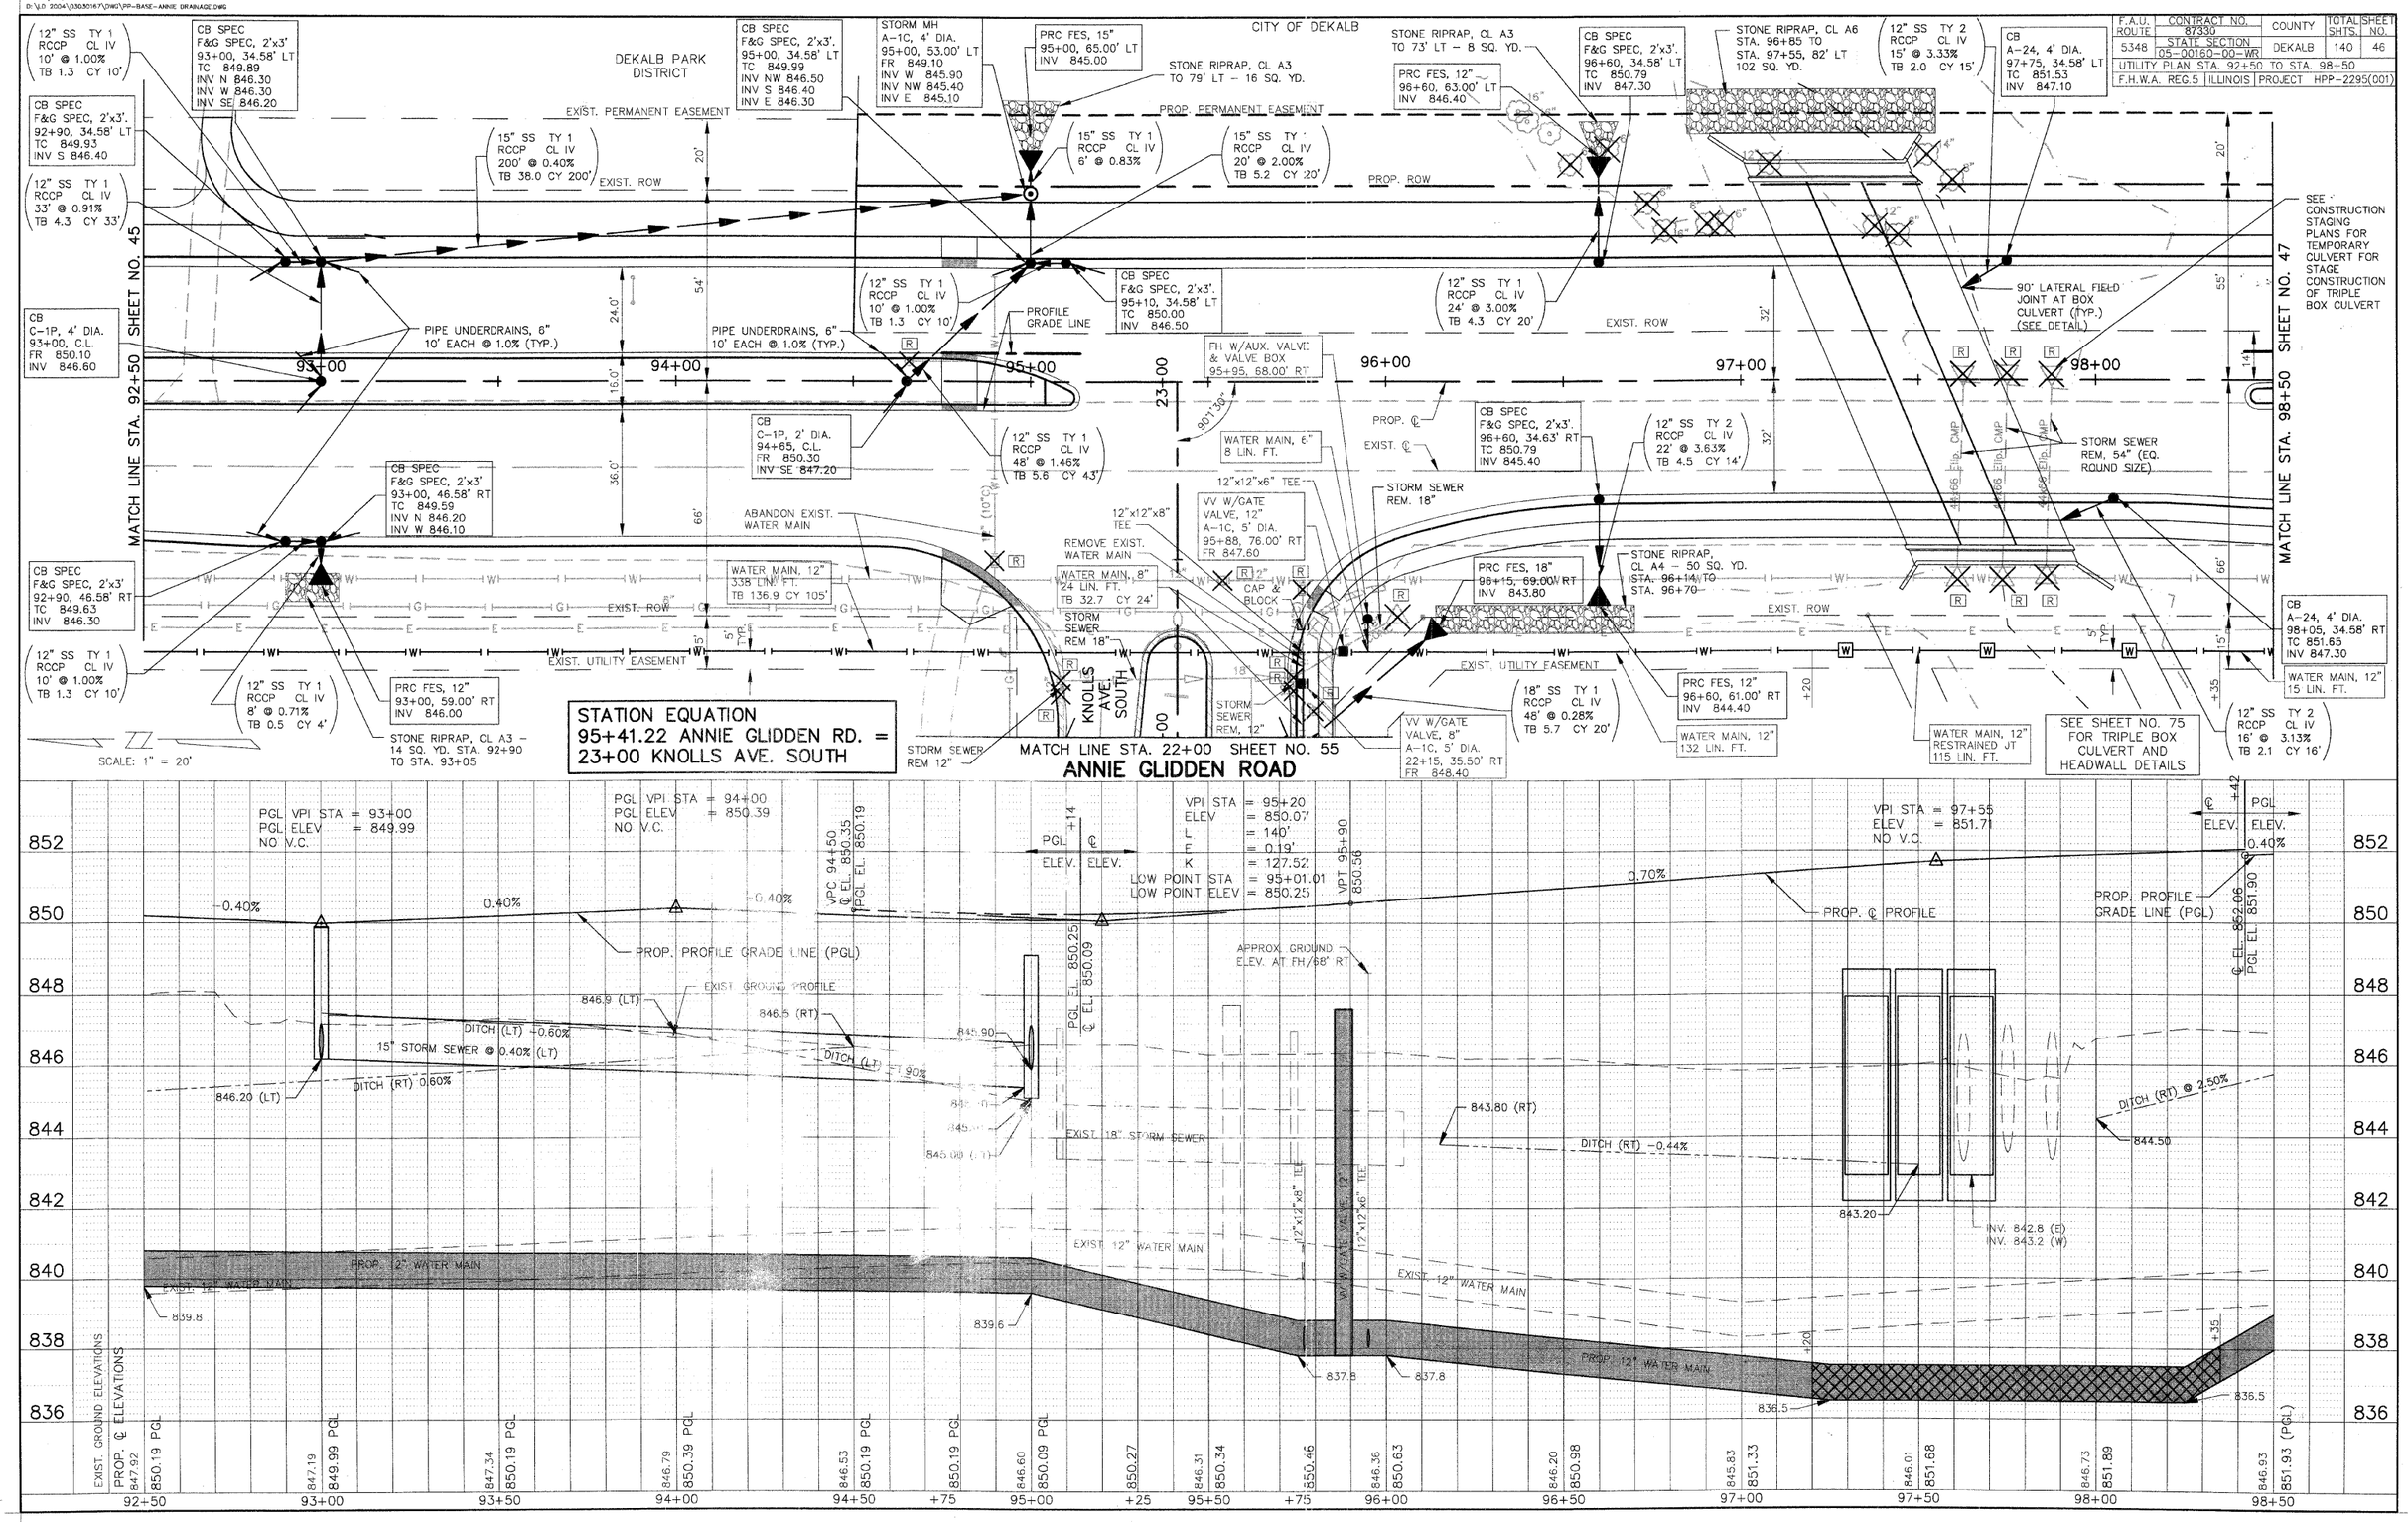
F.A.U. ROUTE	CONTRACT NO. 87330	COUNTY	TOTAL SHTS.	SHEET NO.
5348	STATE SECTION 05-00160-00-WR	DEKALB	140	46
UTILITY PLAN STA. 92+50 TO STA. 98+50				
F.H.W.A. REG.5	ILLINOIS	PROJECT HPP-2295(001)