January 04, 2006 2:00:54 p.m.
D:\LD 2004\03030187\DWG\LANDSCAPE PLAN_MEDIAN.DWG
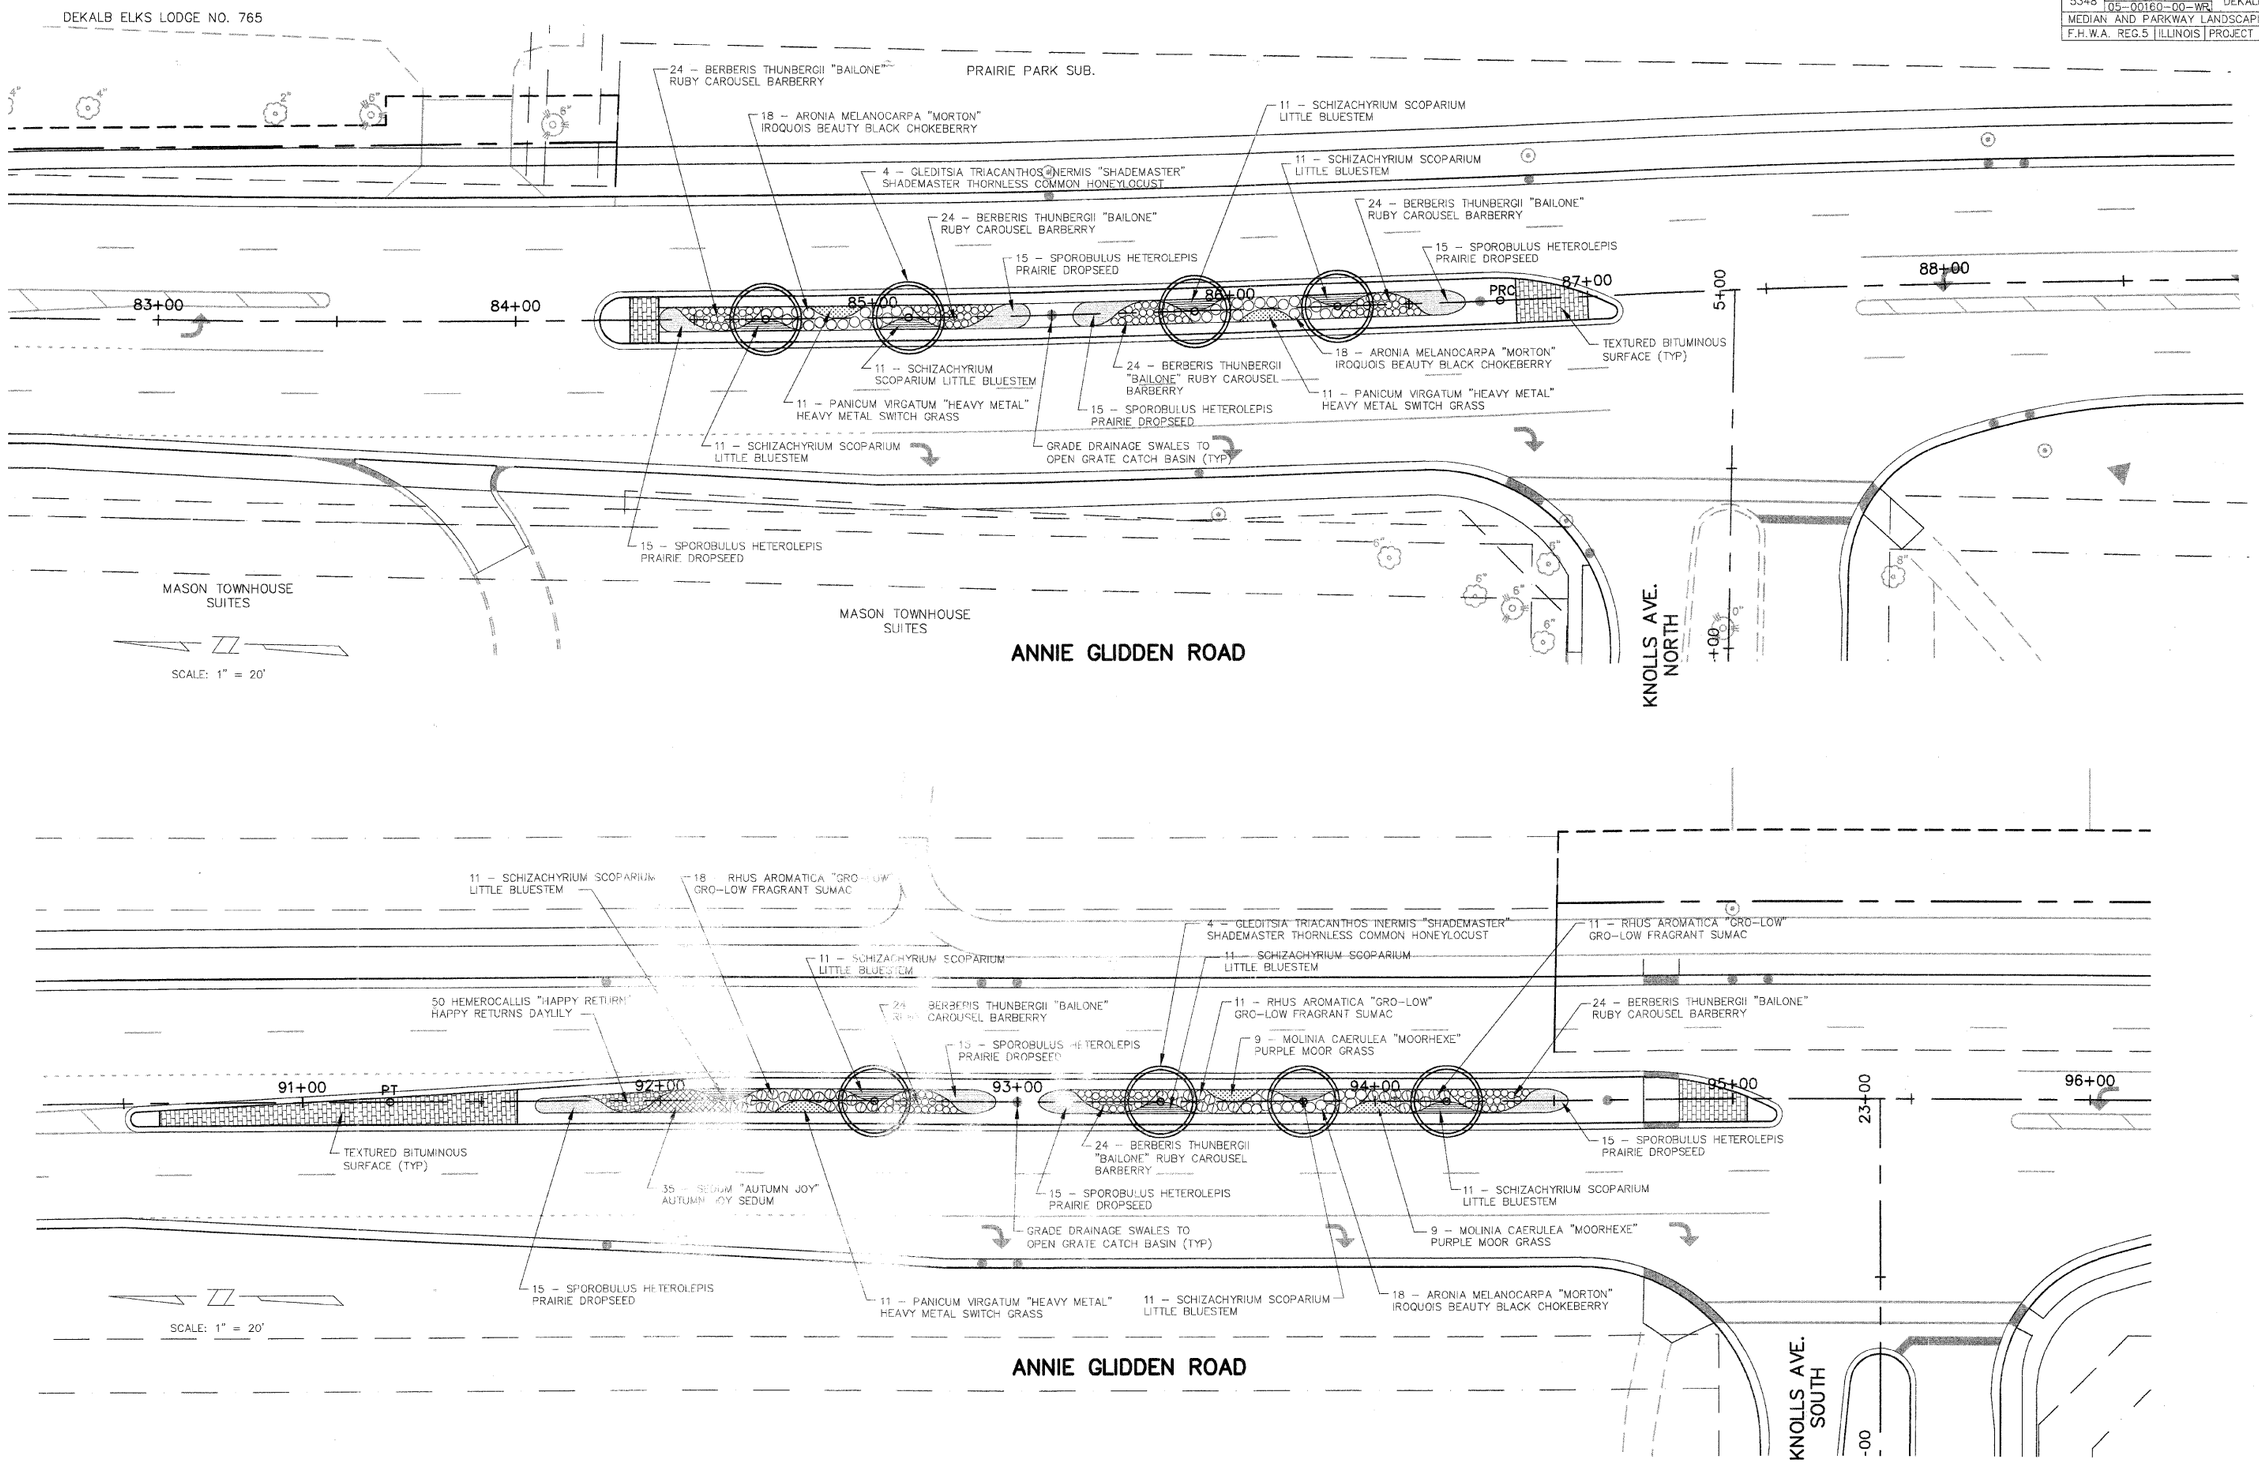
F.A.U. ROUTE	CONTRACT NO. 87330	COUNTY	TOTAL SHTS.	SHEET NO.
5348	STATE SECTION 05-00160-00-WR	DEKALB	140	73
MEDIAN AND PARKWAY LANDSCAPING DETAILS				
F.H.W.A. REG.5	ILLINOIS	PROJECT HPP-2295(001)