FAS	SECTION	COUNTY	TOTAL SHEETS	SH N
690	05-00261-00-BR	CLARK	14	4

STA. 7+50 TO STA. 8+50

FED. ROAD DIST. NO. | ILLINOIS | CONTRACT NO. 95480

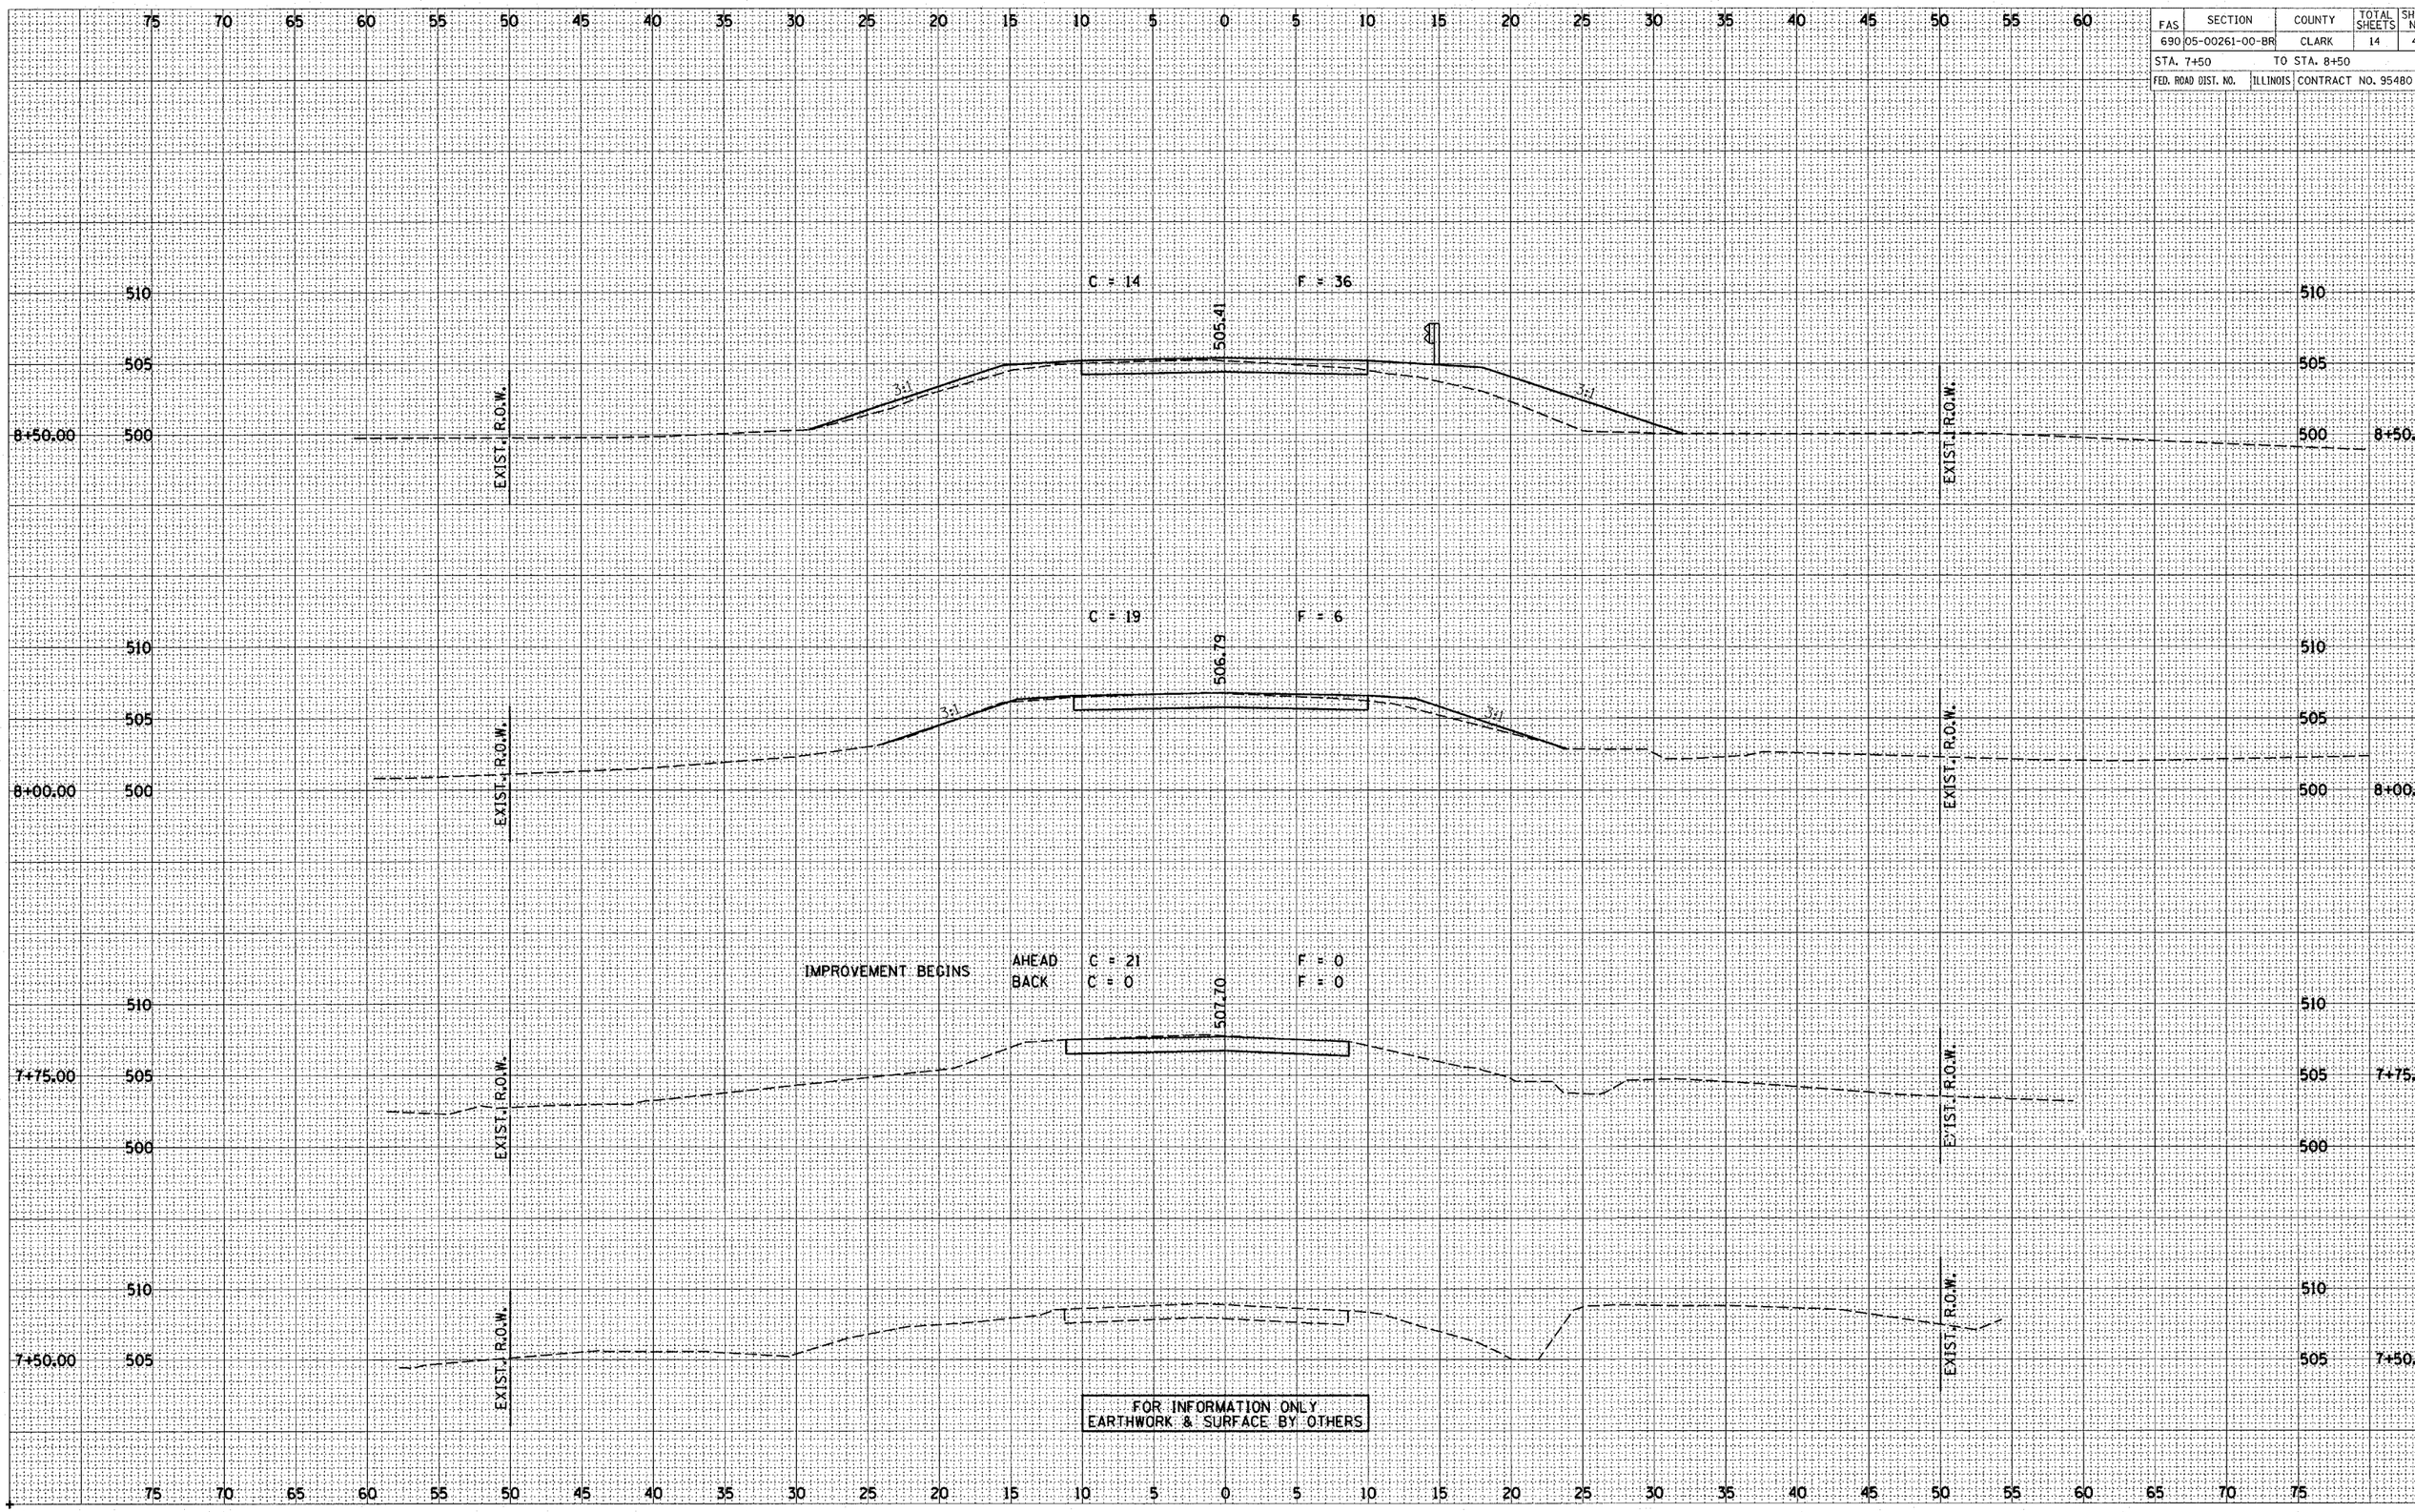

NOTE BOOK NO.
TEMPLATE
AREAS
AREAS CHECKED

NOTE BOOK NO.
TEMPLATE
AREAS
AREAS CHECKED