FAS	SECTION	COUNTY	TOTAL SHEETS	SH. NO.
690	05-00261-00-BR	CLARK	14	

STA. 9+00 TO STA. 9+75

FED. ROAD DIST. NO. | ILLINOIS | CONTRACT NO. 95480

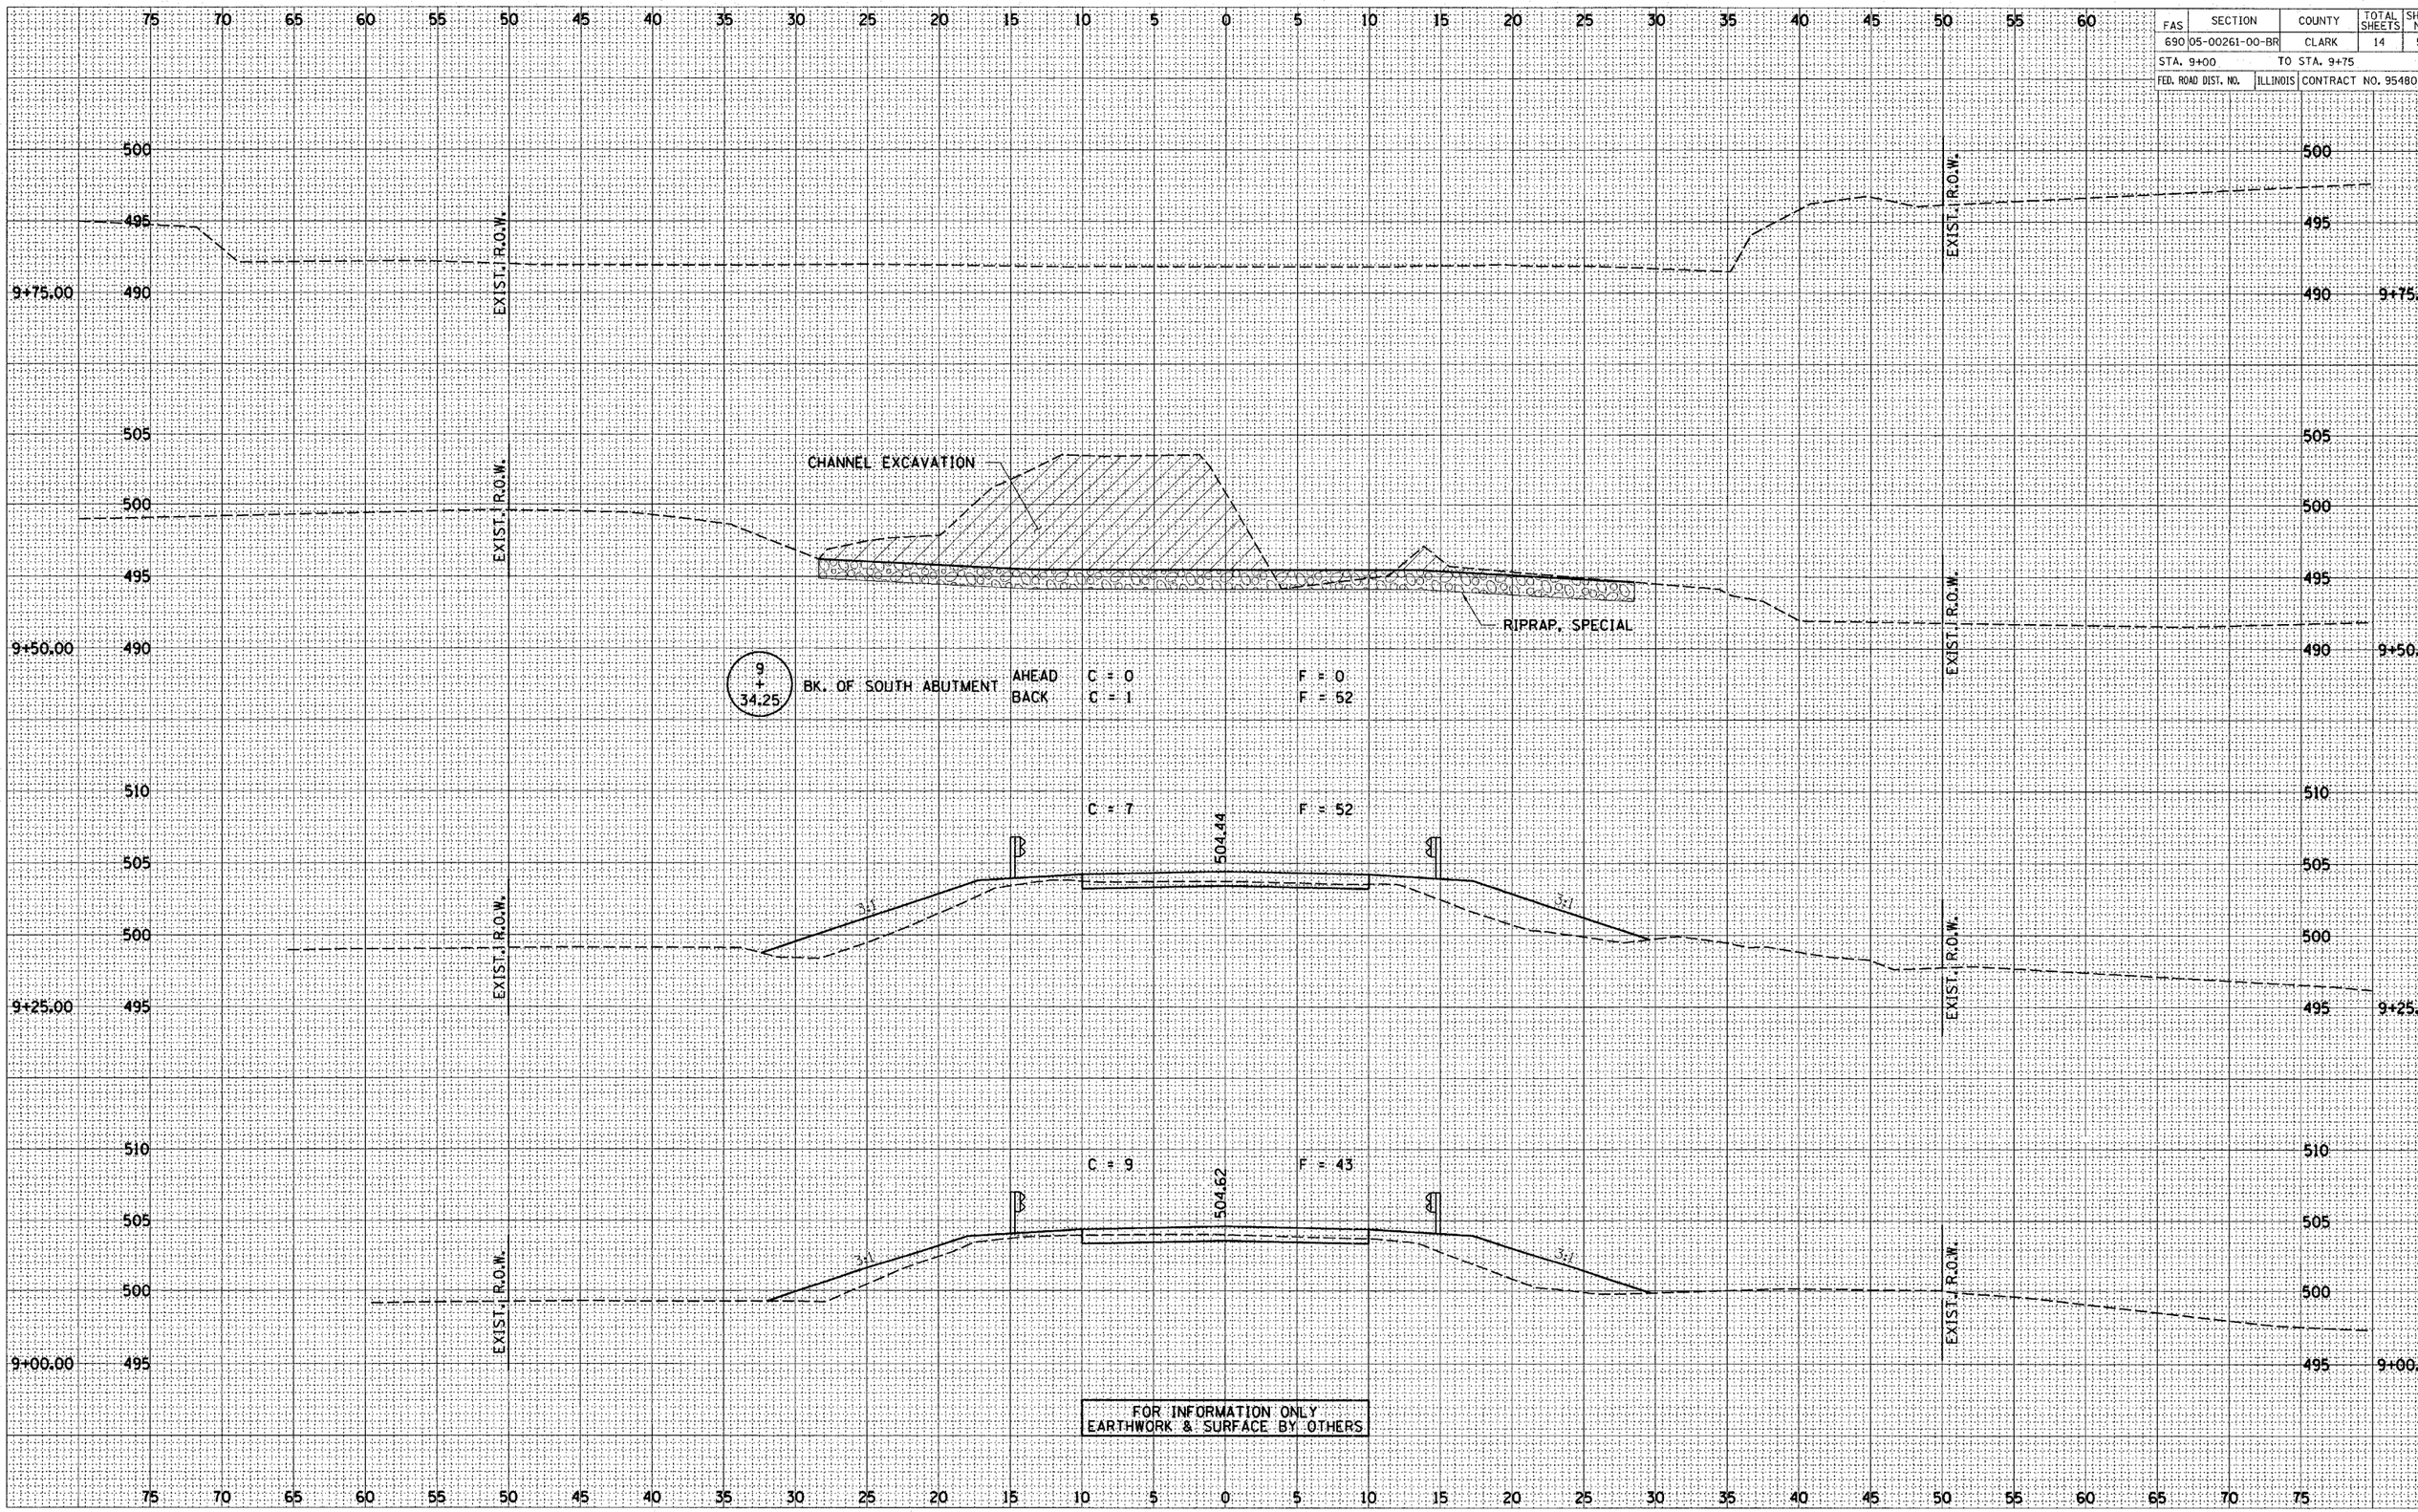

NOTE BOOK NO.
FIELD TO OFFICE
DATE
AREAS
AREAS CHECKED