CA100

K:\SpringfieldAp\03035081\draw\sheets\Rehab\
FILE: PL_PRO-OR.dwg
LAYOUT: Layout1
UPDATE BY: jraubach
SURVEY BOOK #
DATE: Mon 8/16/04 2:39pm
XREF DWG: TB.DWG
CLNTINF.DWG
Capital_Base.dwg
SurveyBase.dwg
rcprf001.dwg
PropGeo.dwg
KEY2.dwg
East_OR.dwg

REVISIONS

NUMBER	BY	DATE

0 1 2
THIS BAR IS EQUAL TO 2" AT FULL SCALE (34X22).

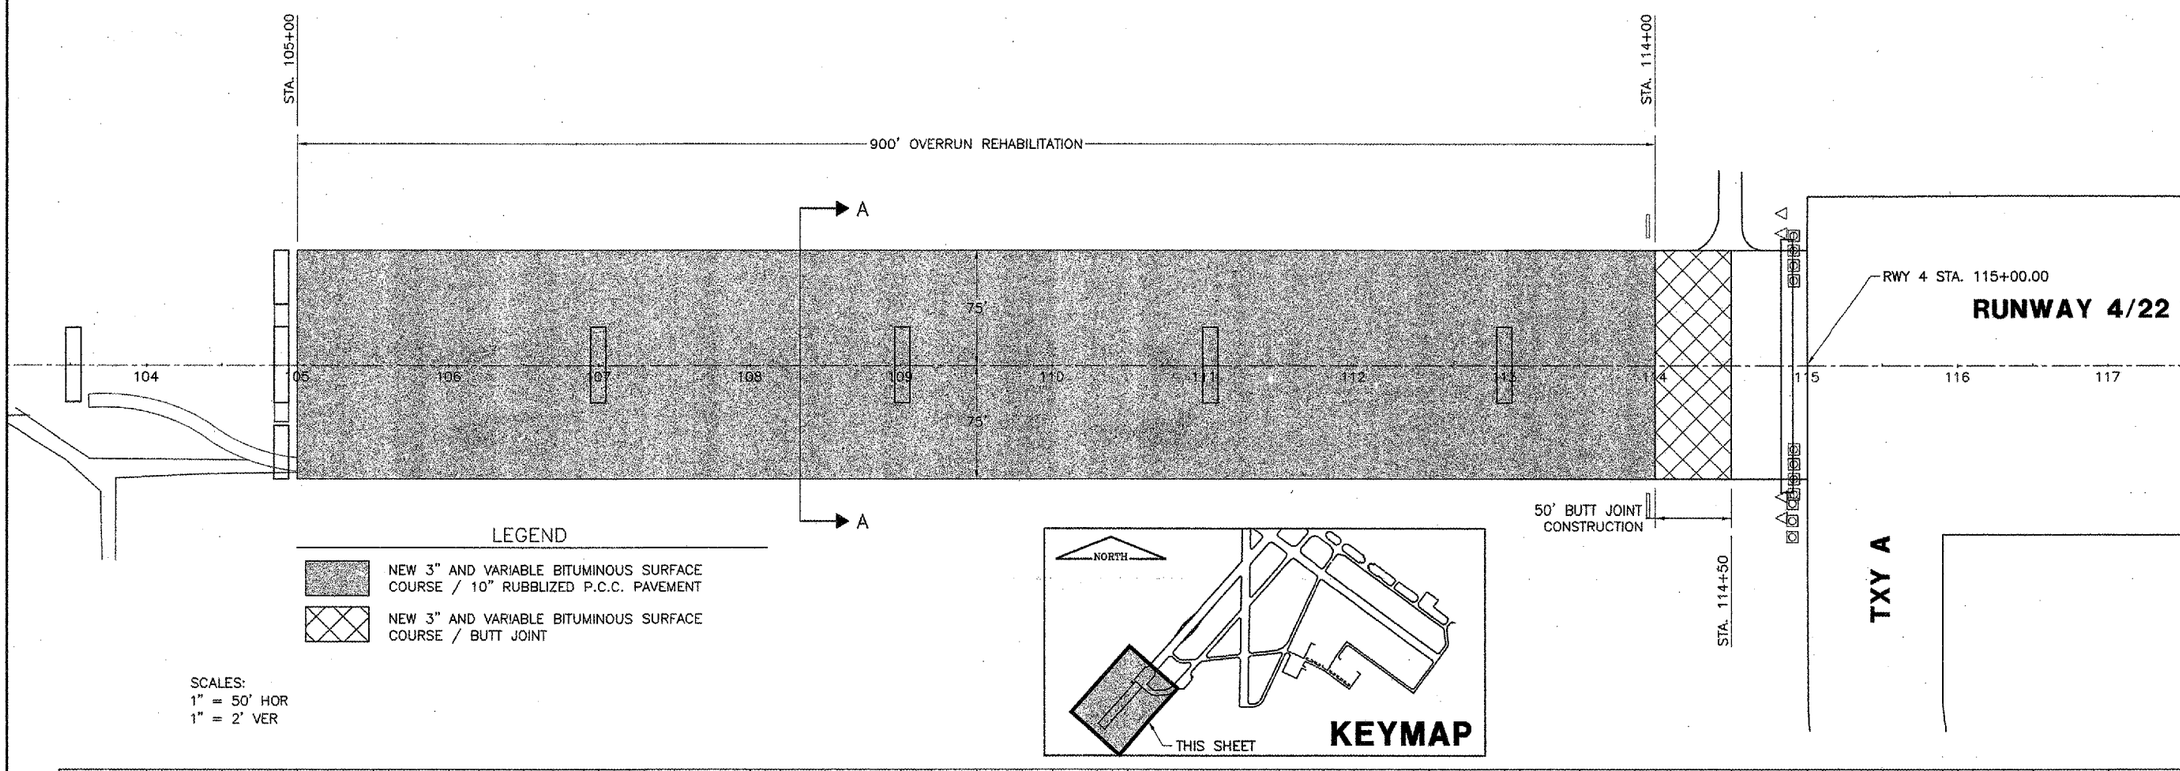

LEGEND

NEW 3" AND VARIABLE BITUMINOUS SURFACE COURSE / 10" RUBBLIZED P.C.C. PAVEMENT

NEW 3" AND VARIABLE BITUMINOUS SURFACE COURSE / BUTT JOINT

SCALES:
1" = 50' HOR
1" = 2' VER

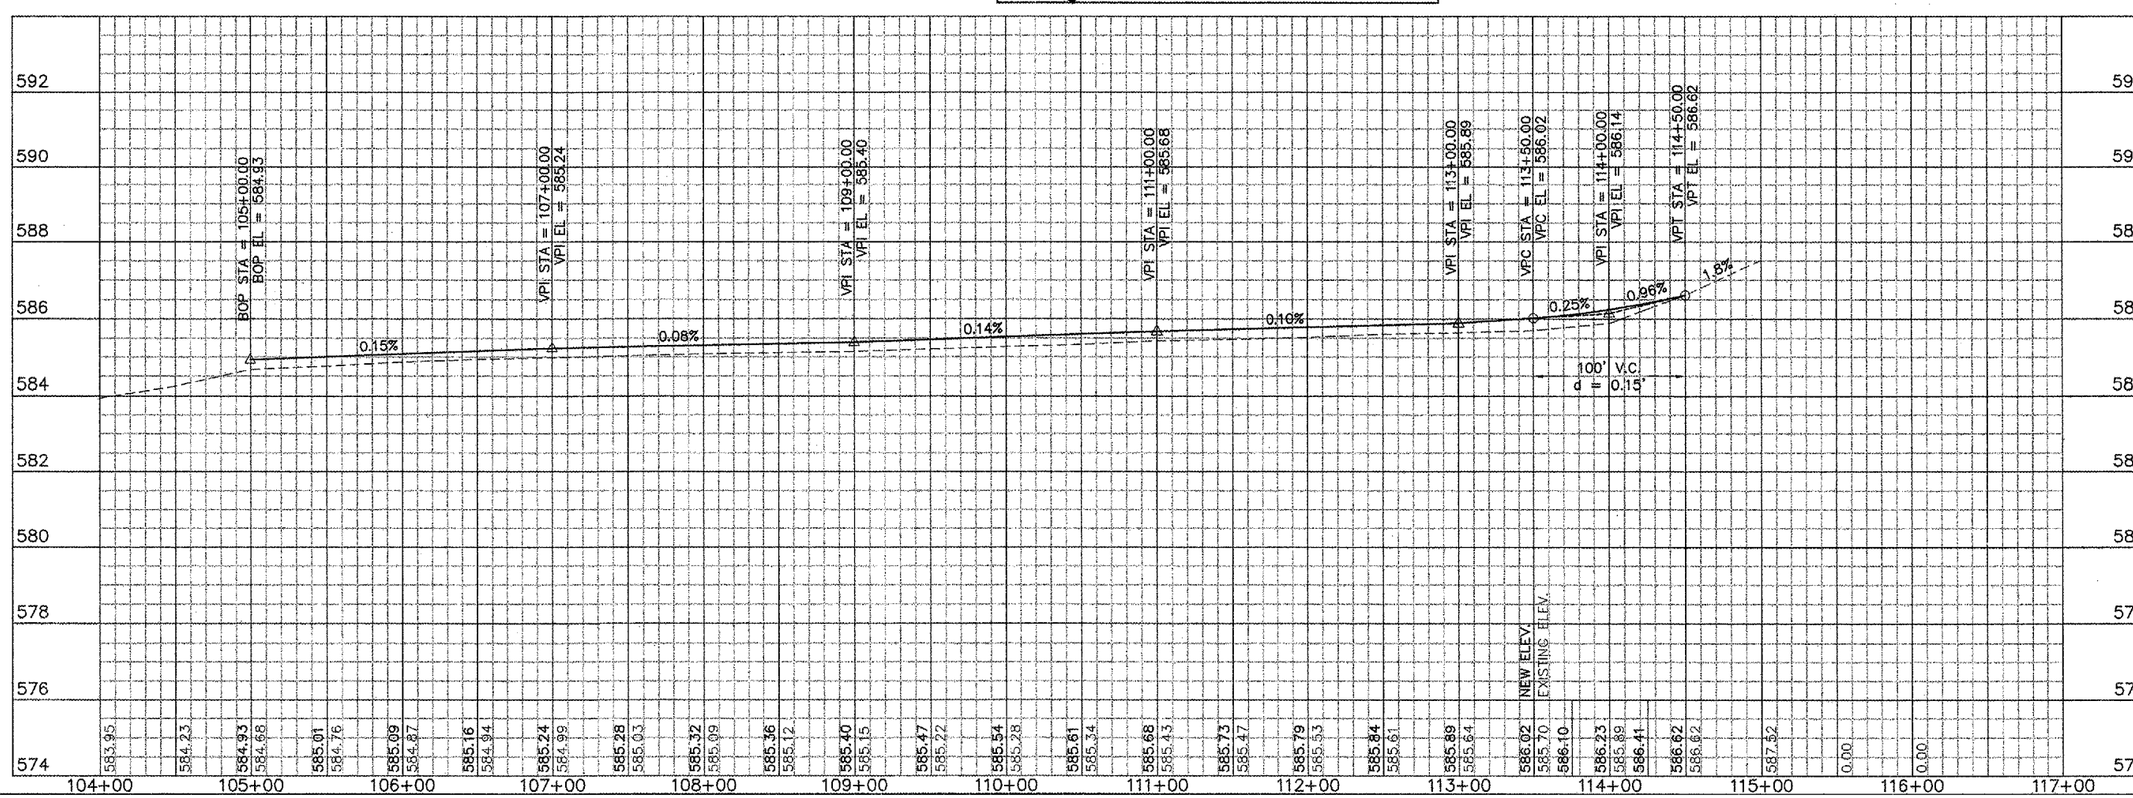

SPRINGFIELD AIRPORT AUTHORITY
CAPITAL AIRPORT
SPRINGFIELD, ILLINOIS

REHABILITATE RUNWAY 4 OVERRUN, OVERLAY NE PERIMETER ROAD; REALIGN PORTION OF SE PERIMETER ROAD

PLAN AND PROFILE RUNWAY 4 OVERRUN

CMT
CRAWFORD, MURPHY & TILLY, INC.
CONSULTING ENGINEERS

©Copyright CMT, Inc.

DESIGN BY:	SMS
DRAWN BY:	CMT
CHECKED BY:	RLW
APPROVED BY:	RLW
DATE:	08/07/2004
JOB No:	03035-08-00

IL. PROJ. NO. SPI-3344
AIP PROJ. NO. 3-17-0096-3X