CA100

K:\SpringfieldAp\0303508\draw\sheets\Rehab\
FILE: Proimp-NE.dwg
LAYOUT: Layout1
UPDATE BY: jraubach
SURVEY BOOK #
DATE: Tue 8/17/04 1:20pm
XREF DWG: CaptialBase.dwg
PropGeo.dwg
KEYMAP.dwg
CLNTINF.DWG
TB.DWG

REVISIONS

NUMBER	BY	DATE

0 1 2
THIS BAR IS EQUAL TO 2" AT FULL SCALE (34X22).

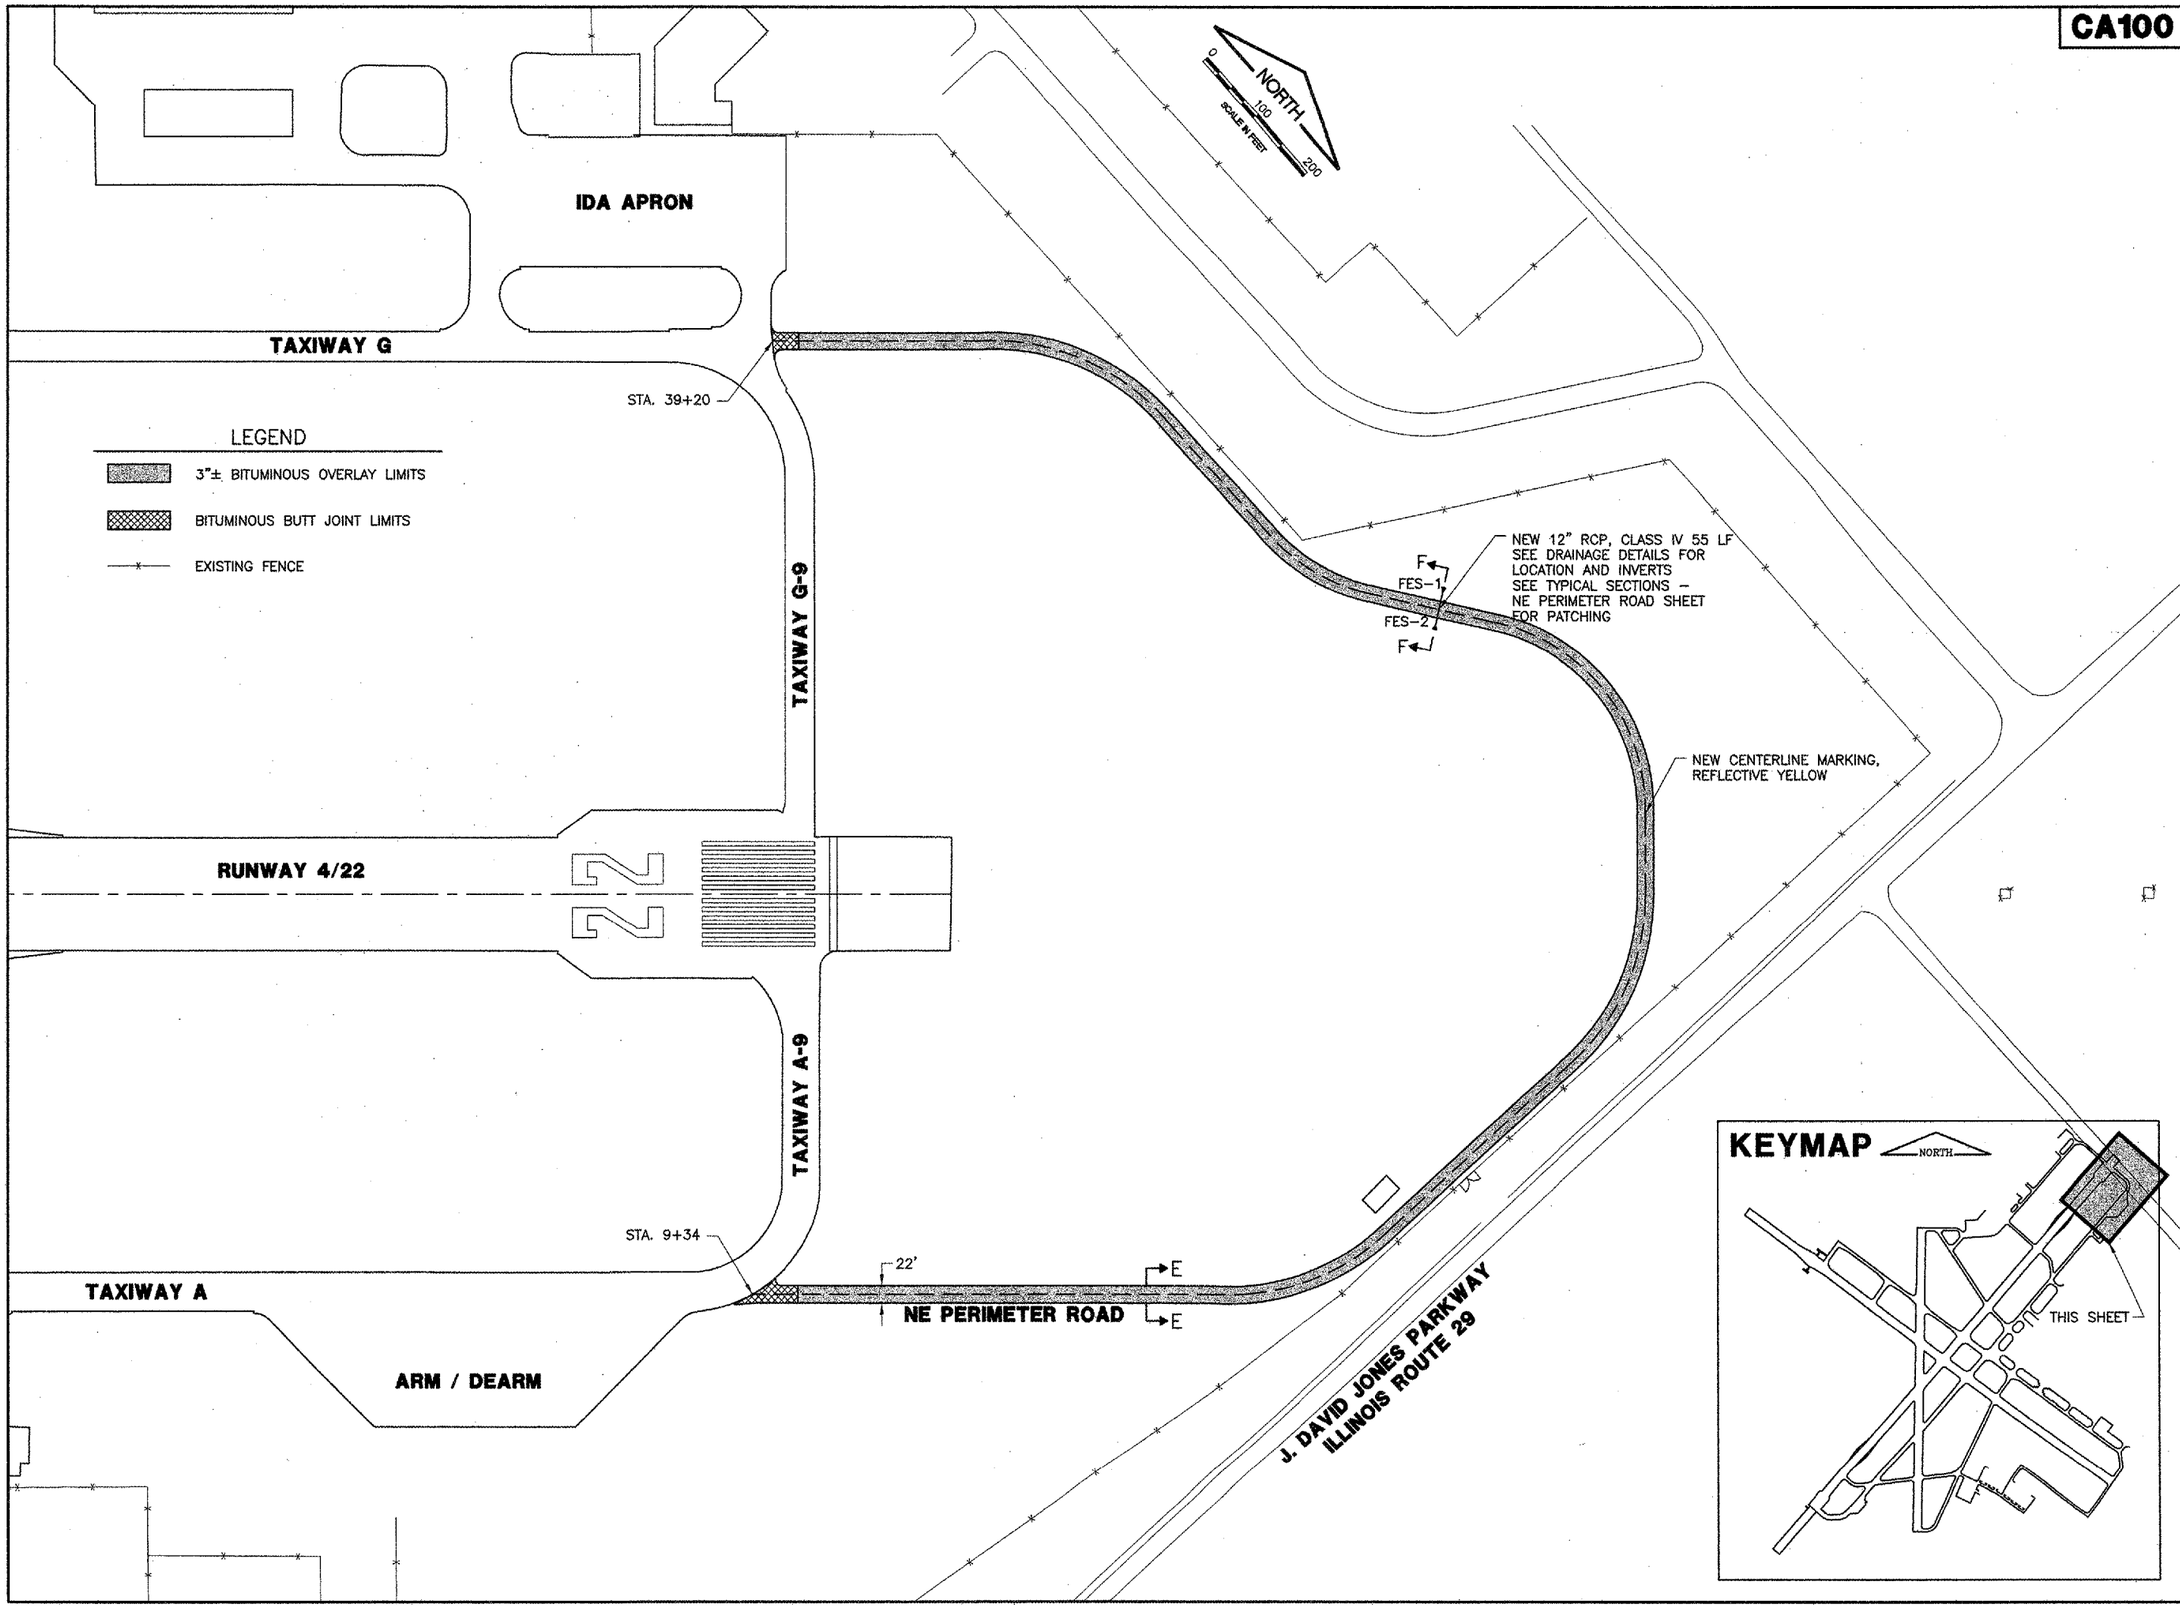

SPRINGFIELD AIRPORT AUTHORITY
CAPITAL AIRPORT
SPRINGFIELD, ILLINOIS

REHABILITATE RUNWAY 4 OVERRUN; OVERLAY NE PERIMETER ROAD; REALIGN PORTION OF SE PERIMETER ROAD
PROJECT IMPROVEMENTS
NE PERIMETER ROAD

CMT
CRAWFORD, MURPHY & TILLY, INC.
CONSULTING ENGINEERS
© Copyright CMT, Inc.

DESIGN BY:	SMS
DRAWN BY:	CMT
CHECKED BY:	RW
APPROVED BY:	RW
DATE:	08/07/2004
JOB No:	03035-08-00

IL. PROJ. NO. SPI-3344
AIP PROJ. NO. 3-17-0096-3X