CA100

K:\Springfield\Ap\0303508\draw\sheets\Rehab\
FILE: Proimp-SE.dwg
LAYOUT: Layout1
UPDATE BY: jraubach
SURVEY BOOK #
DATE: Tue 8/17/04 1:24pm
XREF DWG: PropGeo.dwg
CLNTINF.DWG
Capital_Base.dwg
Baselines.dwg
TB.DWG

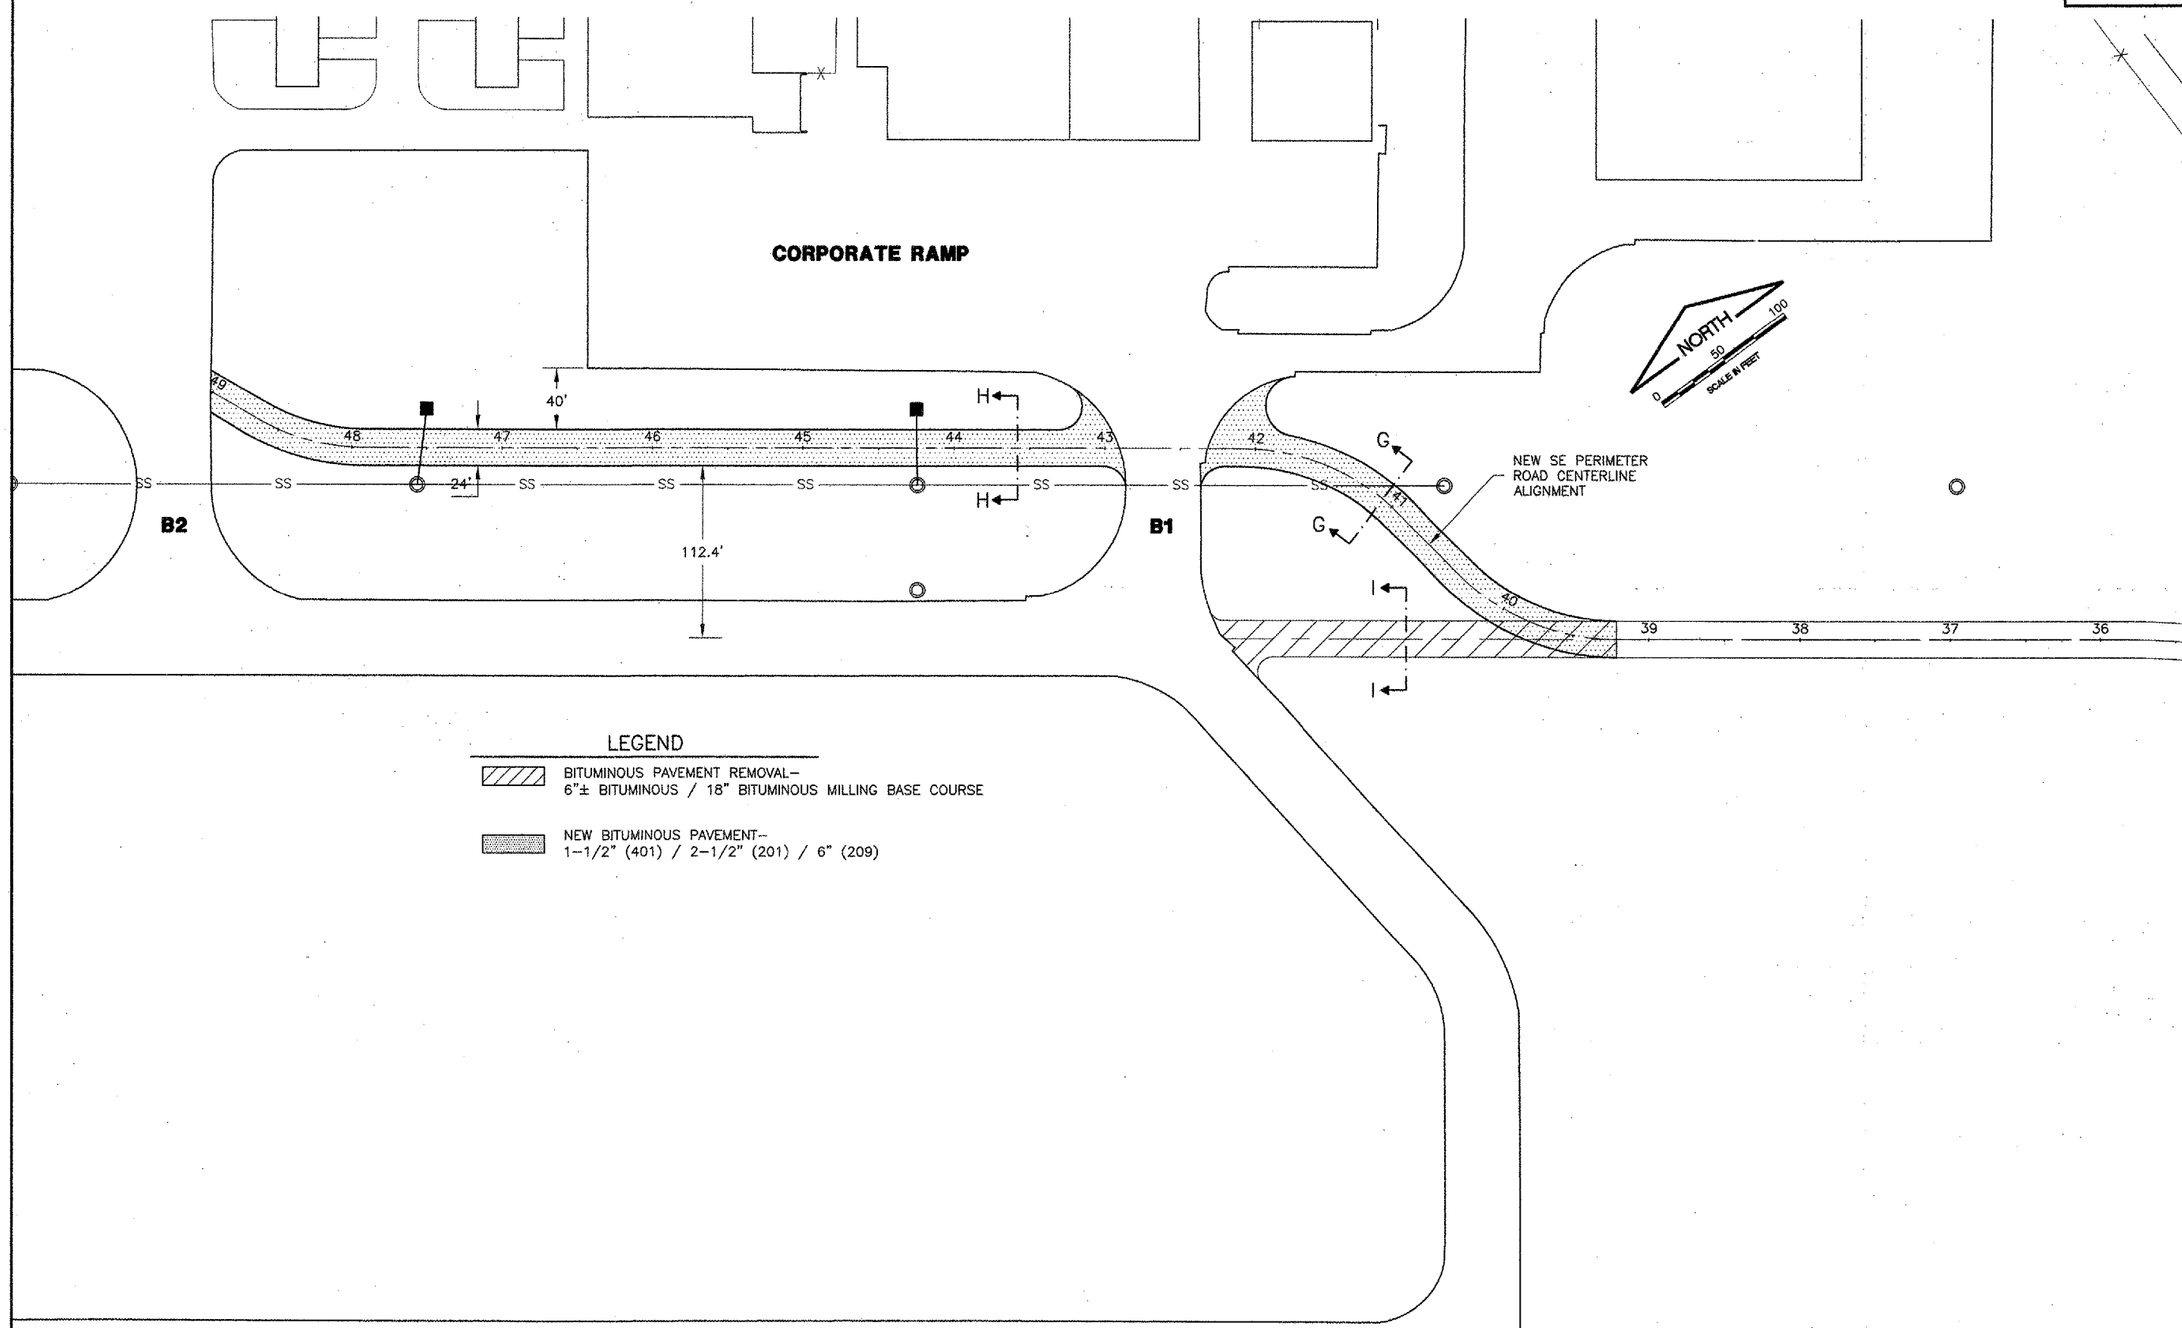


LEGEND

BITUMINOUS PAVEMENT REMOVAL–
6"± BITUMINOUS / 18" BITUMINOUS MILLING BASE COURSE

NEW BITUMINOUS PAVEMENT–
1–1/2" (401) / 2–1/2" (201) / 6" (209)

REVISIONS

| NUMBER | BY | DATE |
|---|---|---|
| | | |
| | | |
| | | |
| | | |

0 1 2
THIS BAR IS EQUAL TO 2" AT FULL SCALE (34X22).

SPRINGFIELD AIRPORT AUTHORITY
CAPITAL AIRPORT
SPRINGFIELD, ILLINOIS

REHABILITATE RUNWAY 4 OVERRUN, OVERLAY NE PERIMETER ROAD; REALIGN PORTION OF SE PERIMETER ROAD
PROJECT IMPROVEMENTS
SE PERIMETER ROAD

CMT
CRAWFORD, MURPHY & TILLY, INC.
CONSULTING ENGINEERS
© Copyright CMT, Inc.

| | |
|---|---|
| DESIGN BY: | SMS |
| DRAWN BY: | CMT |
| CHECKED BY: | RW |
| APPROVED BY: | RW |
| DATE: | 08/07/2004 |
| JOB No: | 03035-08-00 |

IL. PROJ. NO. SPI-3344
AIP PROJ. NO. 3-17-0096-3X