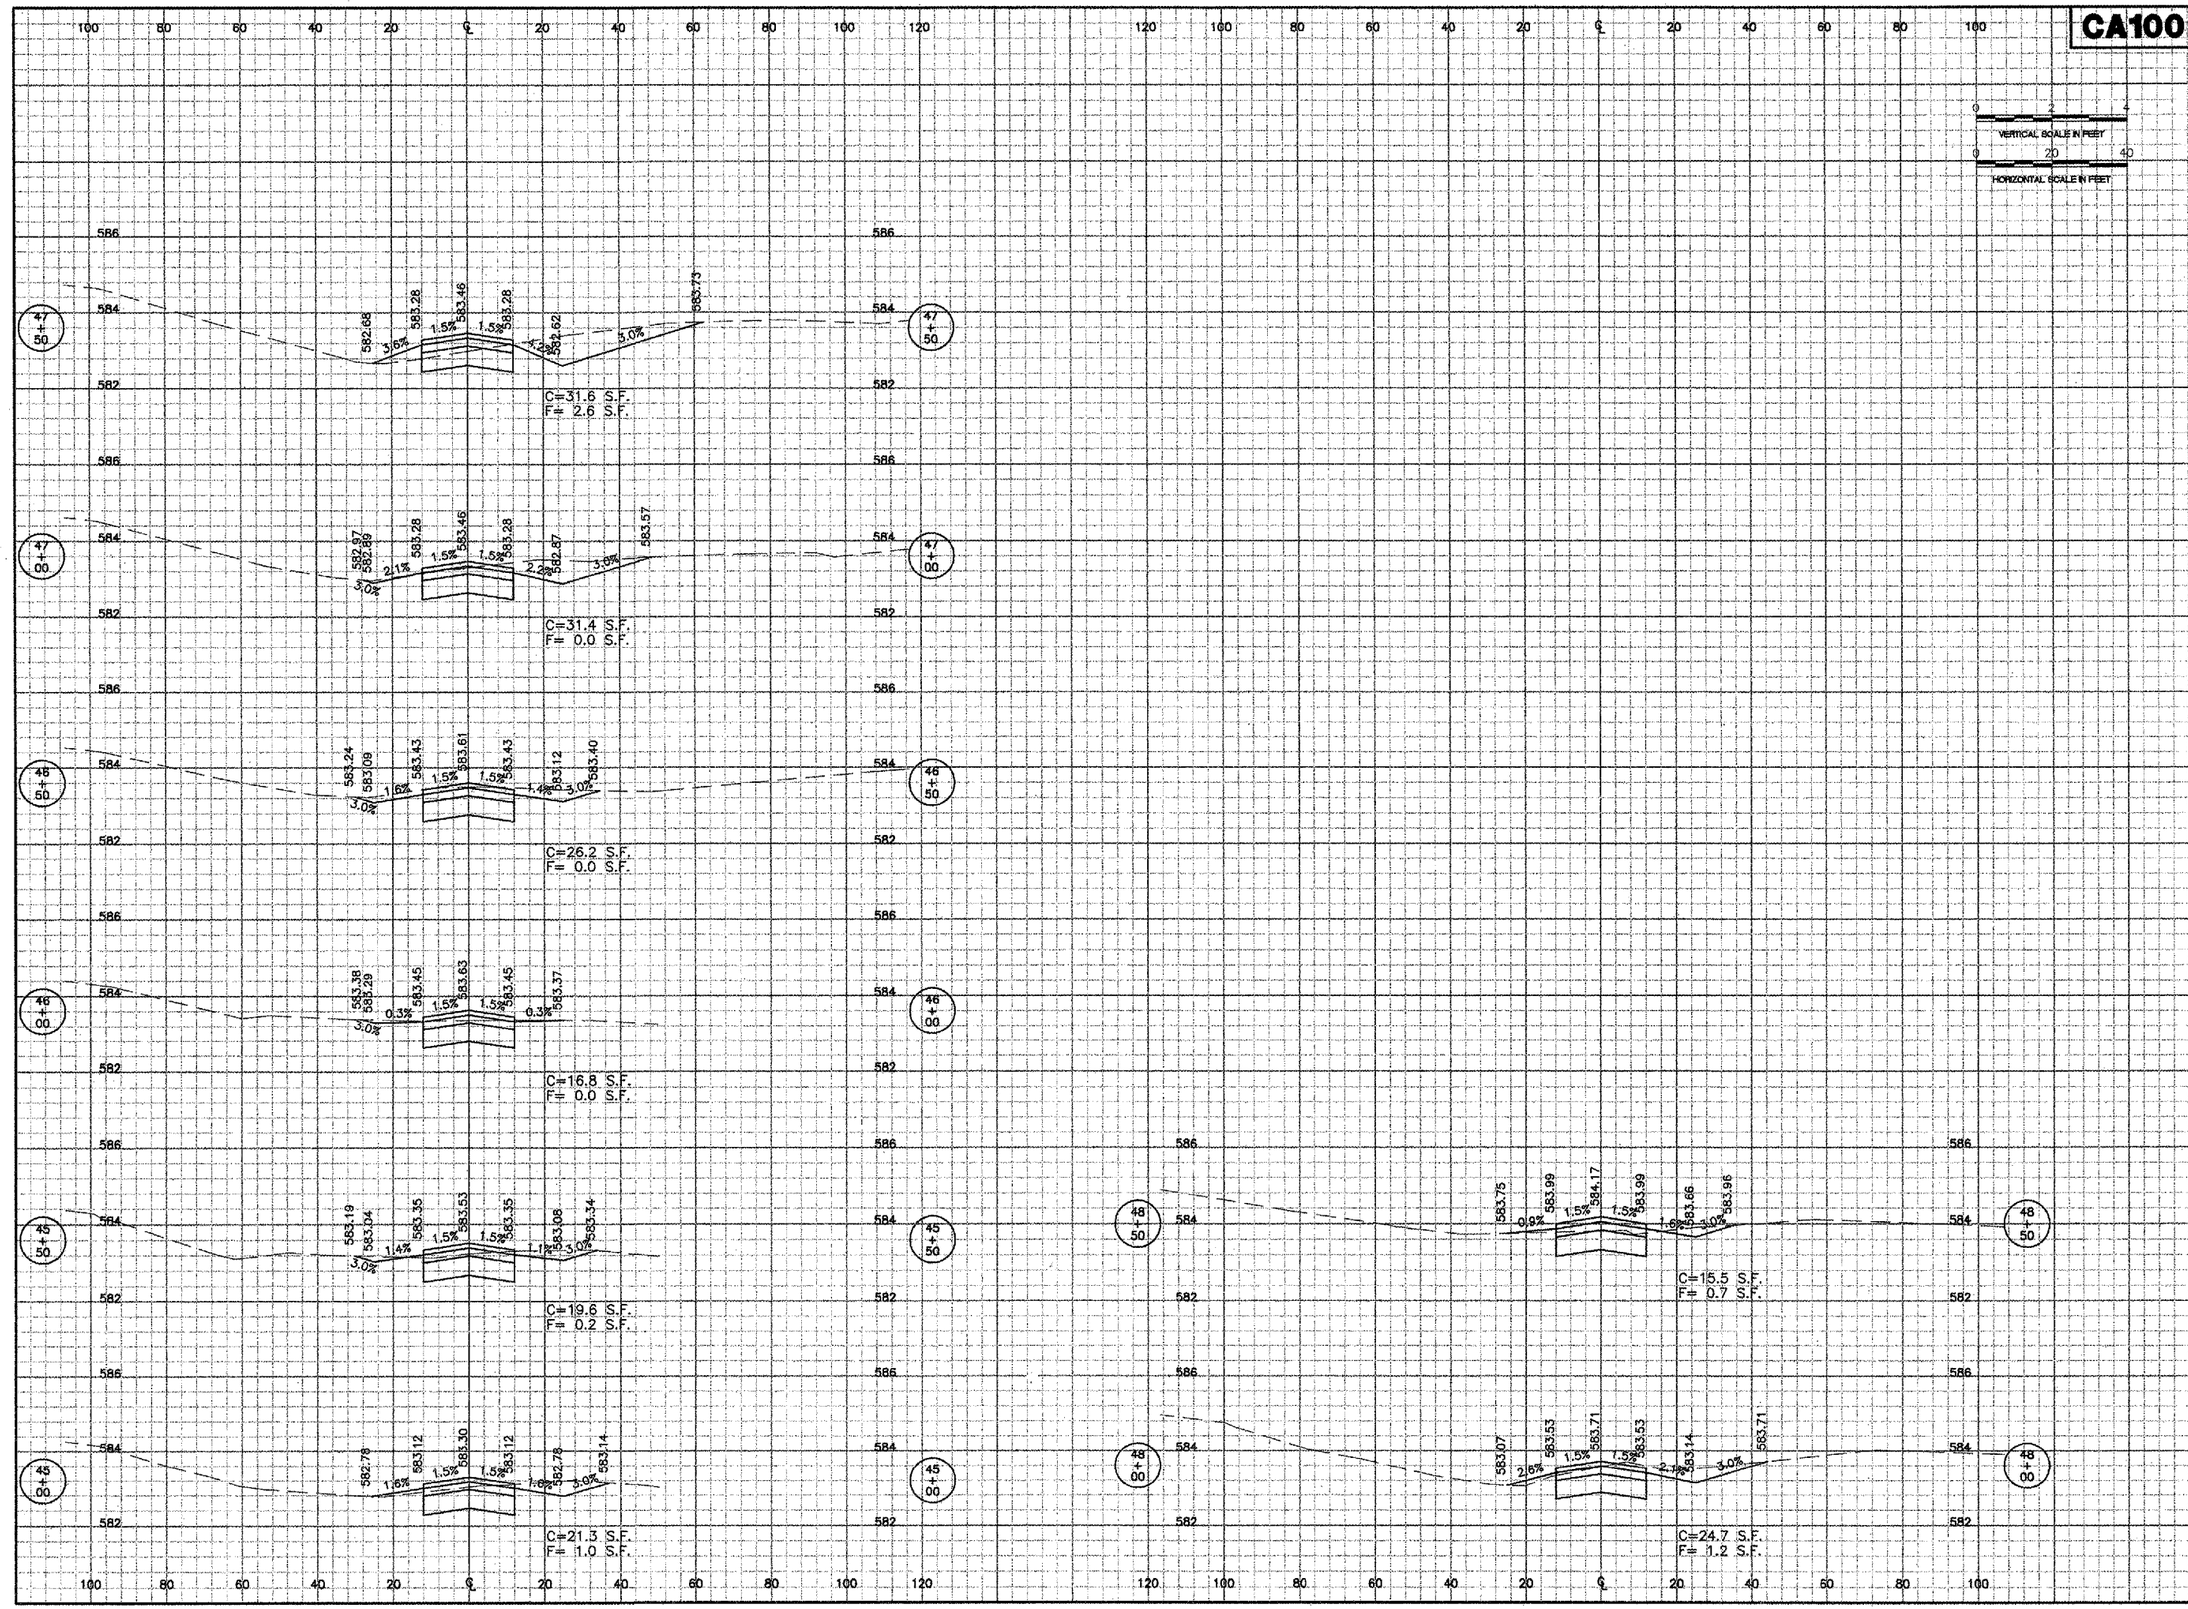

CA100

K:\SpringfieldAp\0303508\draw\sheets\Rehab\
FILE: XSect2-SE.dwg
UPDATE BY: jraubach
SURVEY BOOK #
DATE: Mon 8/16/04 2:44pm
XREF DWG: CLNTINF.DWG
tbcrsgrd.dwg
TB.DWG

0 2 4
VERTICAL SCALE IN FEET
0 20 40
HORIZONTAL SCALE IN FEET

REVISIONS		
NUMBER	BY	DATE

0 1 2
THIS BAR IS EQUAL TO 2" AT FULL SCALE (34X22).

SPRINGFIELD AIRPORT AUTHORITY
CAPITAL AIRPORT
SPRINGFIELD, ILLINOIS

REHABILITATE RUNWAY 4 OVERRUN, OVERLAY NE PERIMETER ROAD, REALIGN PORTION OF SE PERIMETER ROAD

CROSS SECTIONS SE PERIMETER SHEET 2

CMT
CRAWFORD, MURPHY & TILLY, INC.
CONSULTING ENGINEERS

© Copyright, CMT, Inc.

DESIGN BY:	SMS
DRAWN BY:	CMT
CHECKED BY:	RLN
APPROVED BY:	RLN
DATE:	08/07/2004
JOB No:	03035-08-00

IL. PROJ. NO. SPI-3344
AIP PROJ. NO. 3-17-0096-3X

SHEET 23 OF 26 SHEET