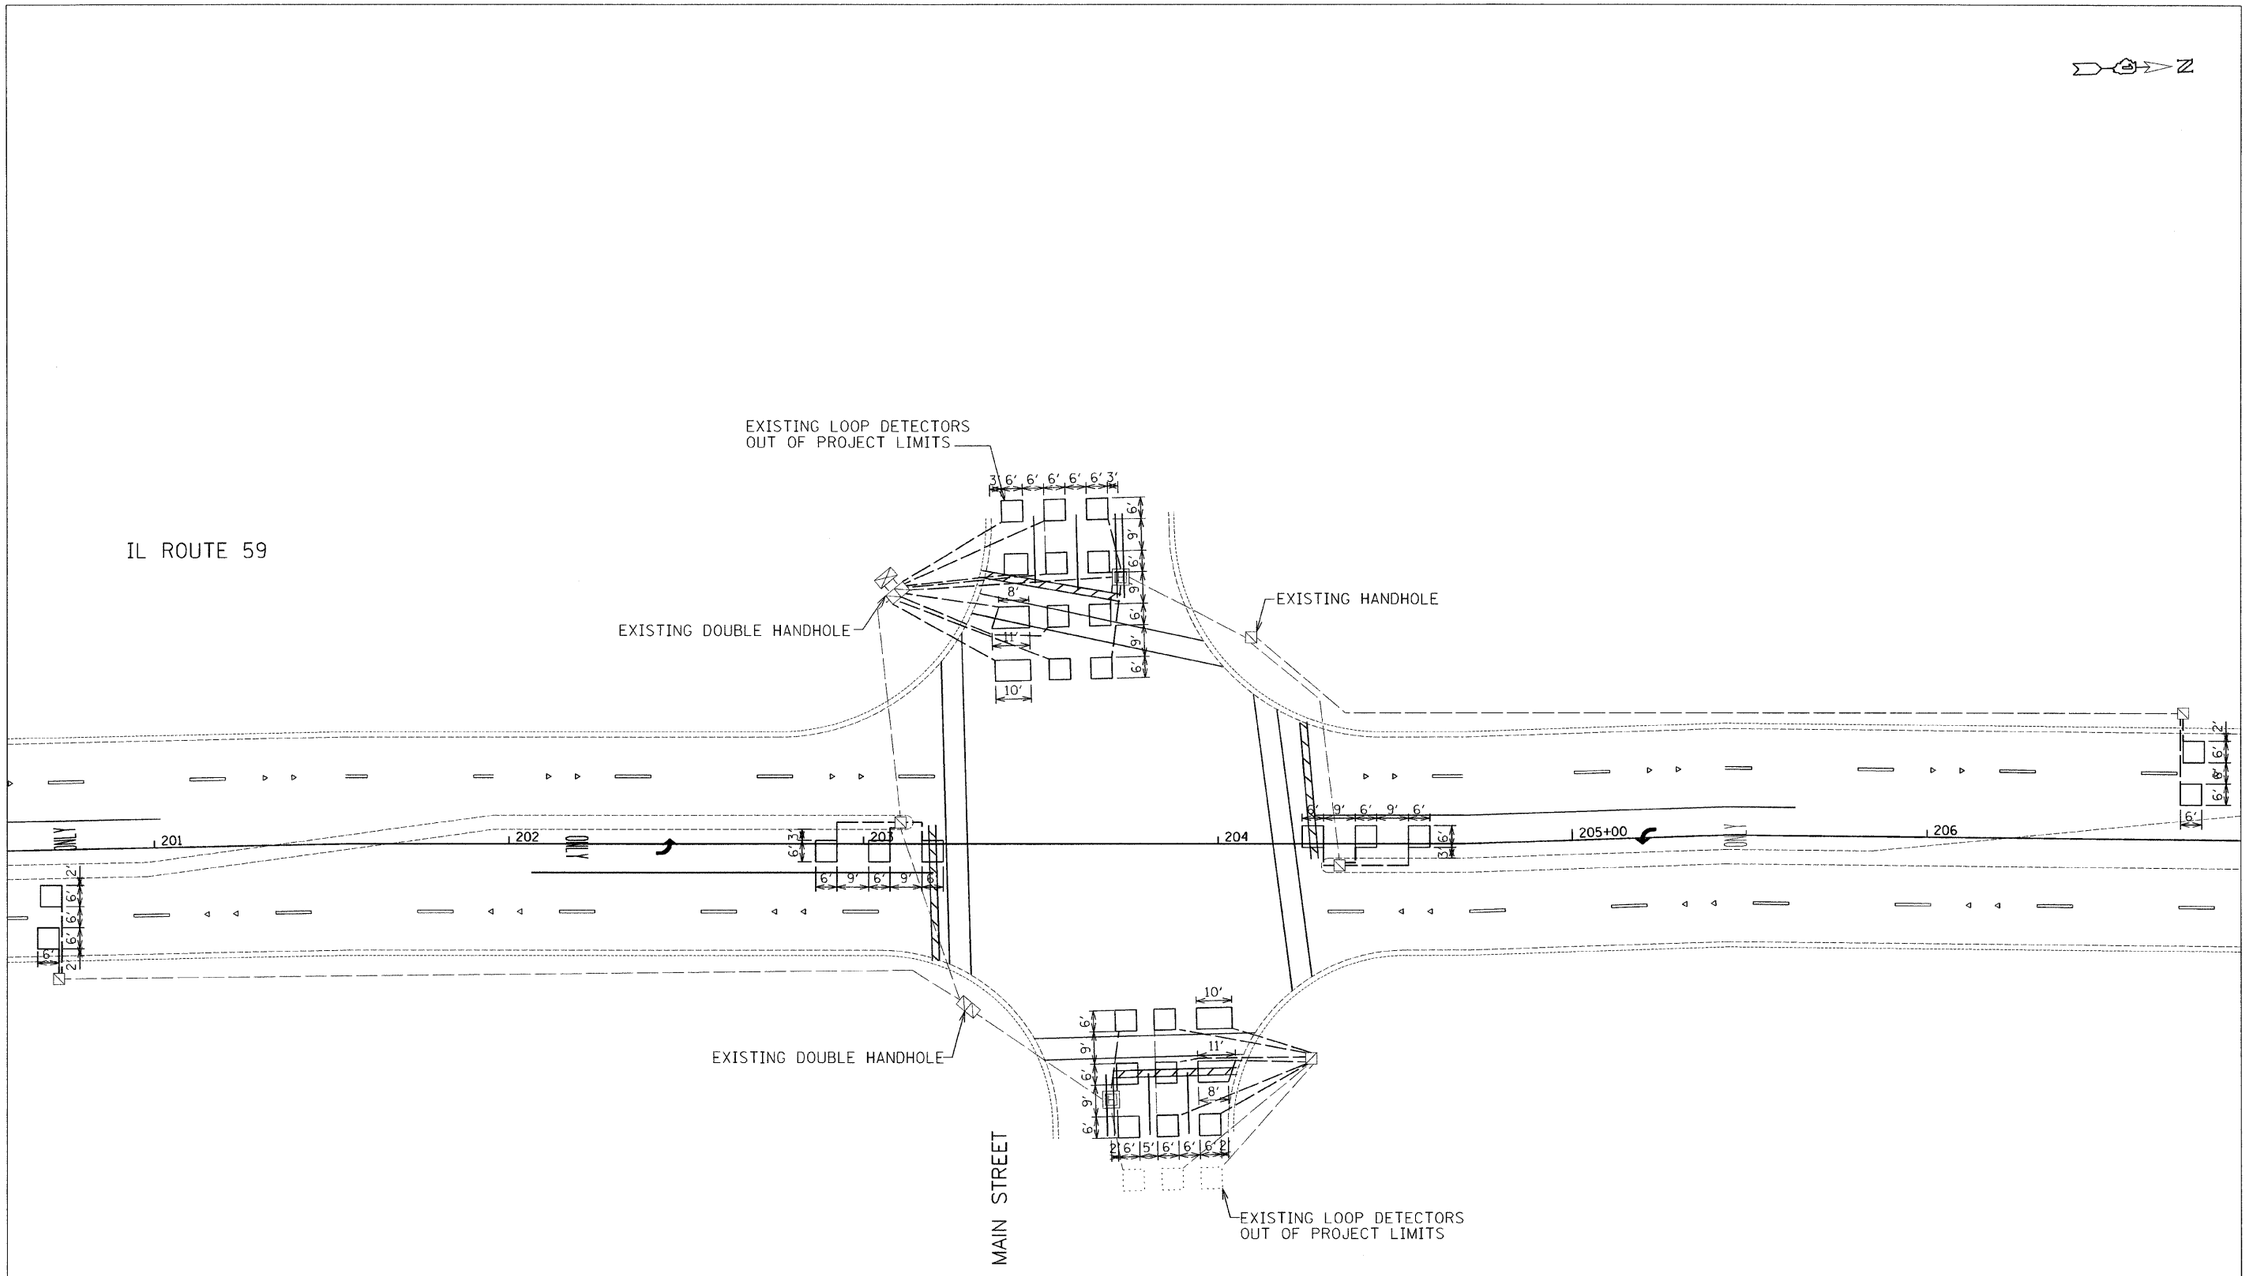


| PAY ITEM | DESCRIPTION | UNIT | QUANTITY |
|---|---|---|---|
| 88600600 | DETECTOR LOOP REPLACEMENT | FOOT | 1500 |

**NOTE:**

**THIS PLAN IS FOR THE PURPOSE OF REPACING THE DETECTOR LOOPS ONLY. ALL OTHER INFORMATION SHOWN IS NOT RELATED AND WILL BE DISREGARDED.**

| | | | | | | | | | | |
|---|---|---|---|---|---|---|---|---|---|---|
| FILE NAME = $FILEL$ 7-29-09 | USER NAME = _USER_ | DESIGNED - | REVISED - | STATE OF ILLINOIS DEPARTMENT OF TRANSPORTATION | IL 59 – IL 64 TO BATAVIA ROAD DETECTOR LOOP REPLACEMENT AT IL 59 AND MAIN ST. | F.A.P. RTE. | SECTION | COUNTY | TOTAL SHEETS | SHEET NO. |
| | | DRAWN - | REVISED - | | | 338 | (111 & 112) RS-8 | DUPAGE | 42 | 27 |
| | PLOT SCALE = 20.0000 ' / IN. | CHECKED - | REVISED - | | | | | CONTRACT NO. 60H70 | | |
| | PLOT DATE = 7/28/2009 | DATE - | REVISED - | | SCALE: 20 SHEET NO. 7 OF SHEETS STA. TO STA. | | ILLINOIS FED. AID PROJECT | | | |