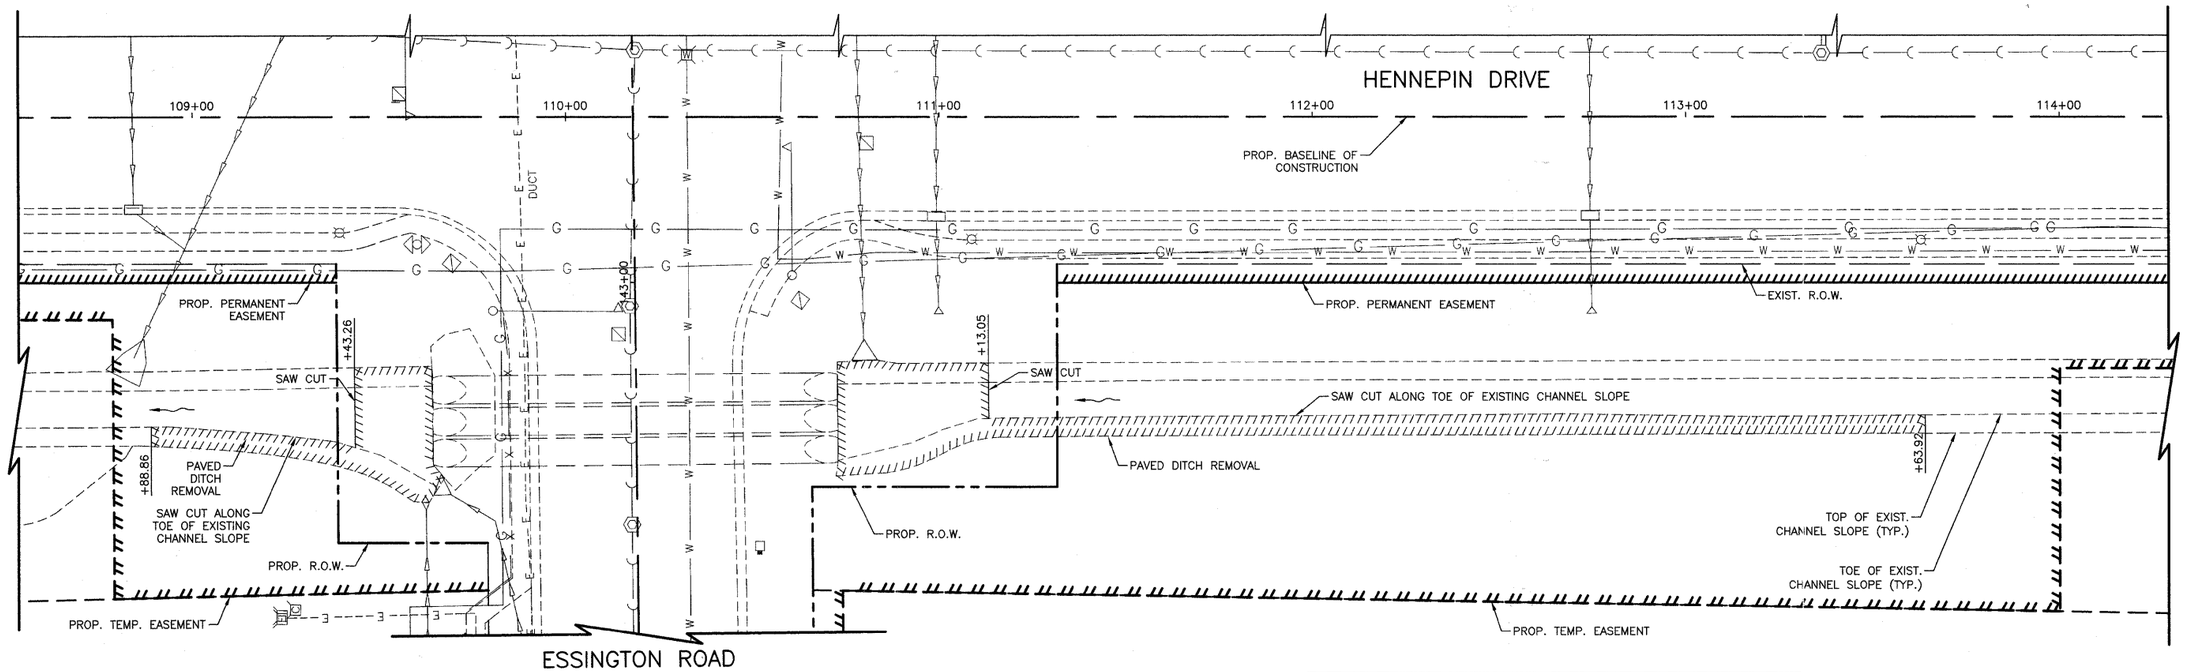

REMOVAL PLAN

NOTE:
ALL EXCAVATION REQUIRED TO CONSTRUCT THE PROPOSED PAVED DITH WIDENING SHALL BE PERFORMED FROM THE SLOPE ADJACENT TO THE PAVED DITCH. THE CONTRACTOR SHALL NOT BE ALLOWED TO PLACE CONSTRUCTION EQUIPMENT IN THE EXISTING PAVED DITCH, UNLESS OTHERWISE APPROVED BY THE ENGINEER.

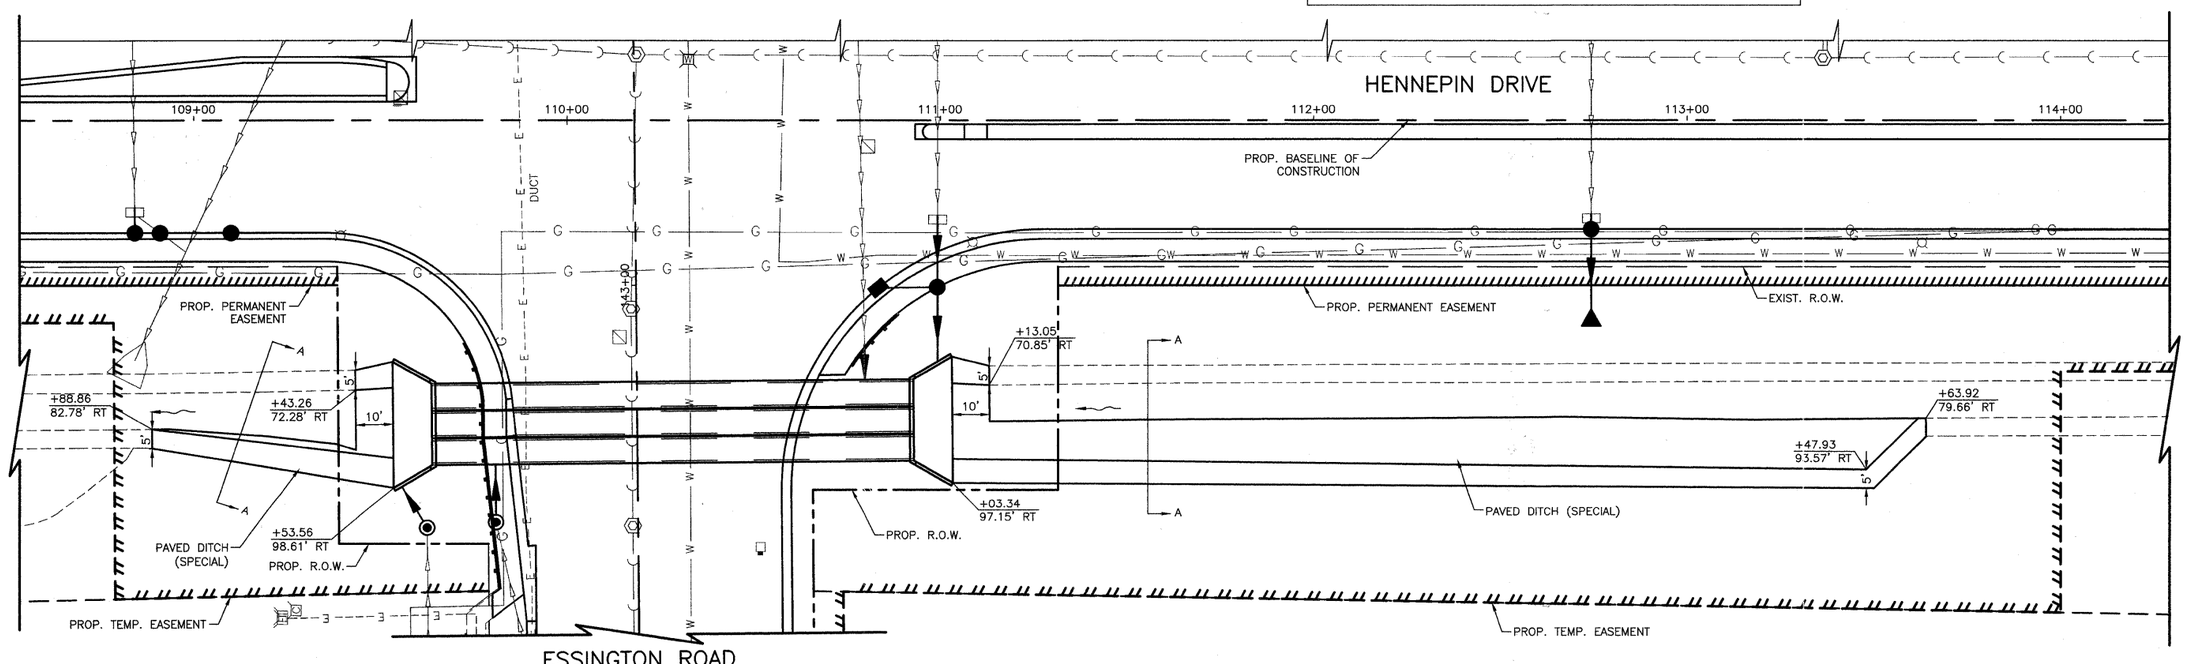

PROPOSED PLAN

SEE SHEET 91 FOR DETAILS AND SECTION VIEW.

20 0 20
SCALE IN FEET

PLAN	BY	DATE
SURVEYED		
PLOTTED		
ALIGNMENT CHECKED		
RT. OF WAY CHECKED		
NOTE BOOK		
NO.	CADD FILE NAME	

PROFILE	BY	DATE
SURVEYED		
PLOTTED		
GRADES CHECKED		
B.M. NOTED		
NOTE BOOK	STRUCTURE NOTAT'NS CH'KD	
NO.		

FILE NAME =	USER NAME =	DESIGNED BLG/KRK	REVISED -
		DRAWN BLG/KRK	REVISED -
	PLOT SCALE =	CHECKED DJK	REVISED -
	PLOT DATE =	DATE 5-29-09	REVISED -

STATE OF ILLINOIS
DEPARTMENT OF TRANSPORTATION

PAVED DITCH – PLAN
HENNEPIN DRIVE

SCALE: 1"=20' | SHEET NO. 1 OF 1 SHEETS | STA. 110+50 TO STA. 116+00

F.A.U. RTE.	SECTION	COUNTY	TOTAL SHEETS	SHEET NO.
0326	06-00130-00-CH	WILL	116	95
		CONTRACT NO. 63185		
FED. ROAD DIST. NO. 7	ILLINOIS	FED. AID PROJECT M-8003(654)		