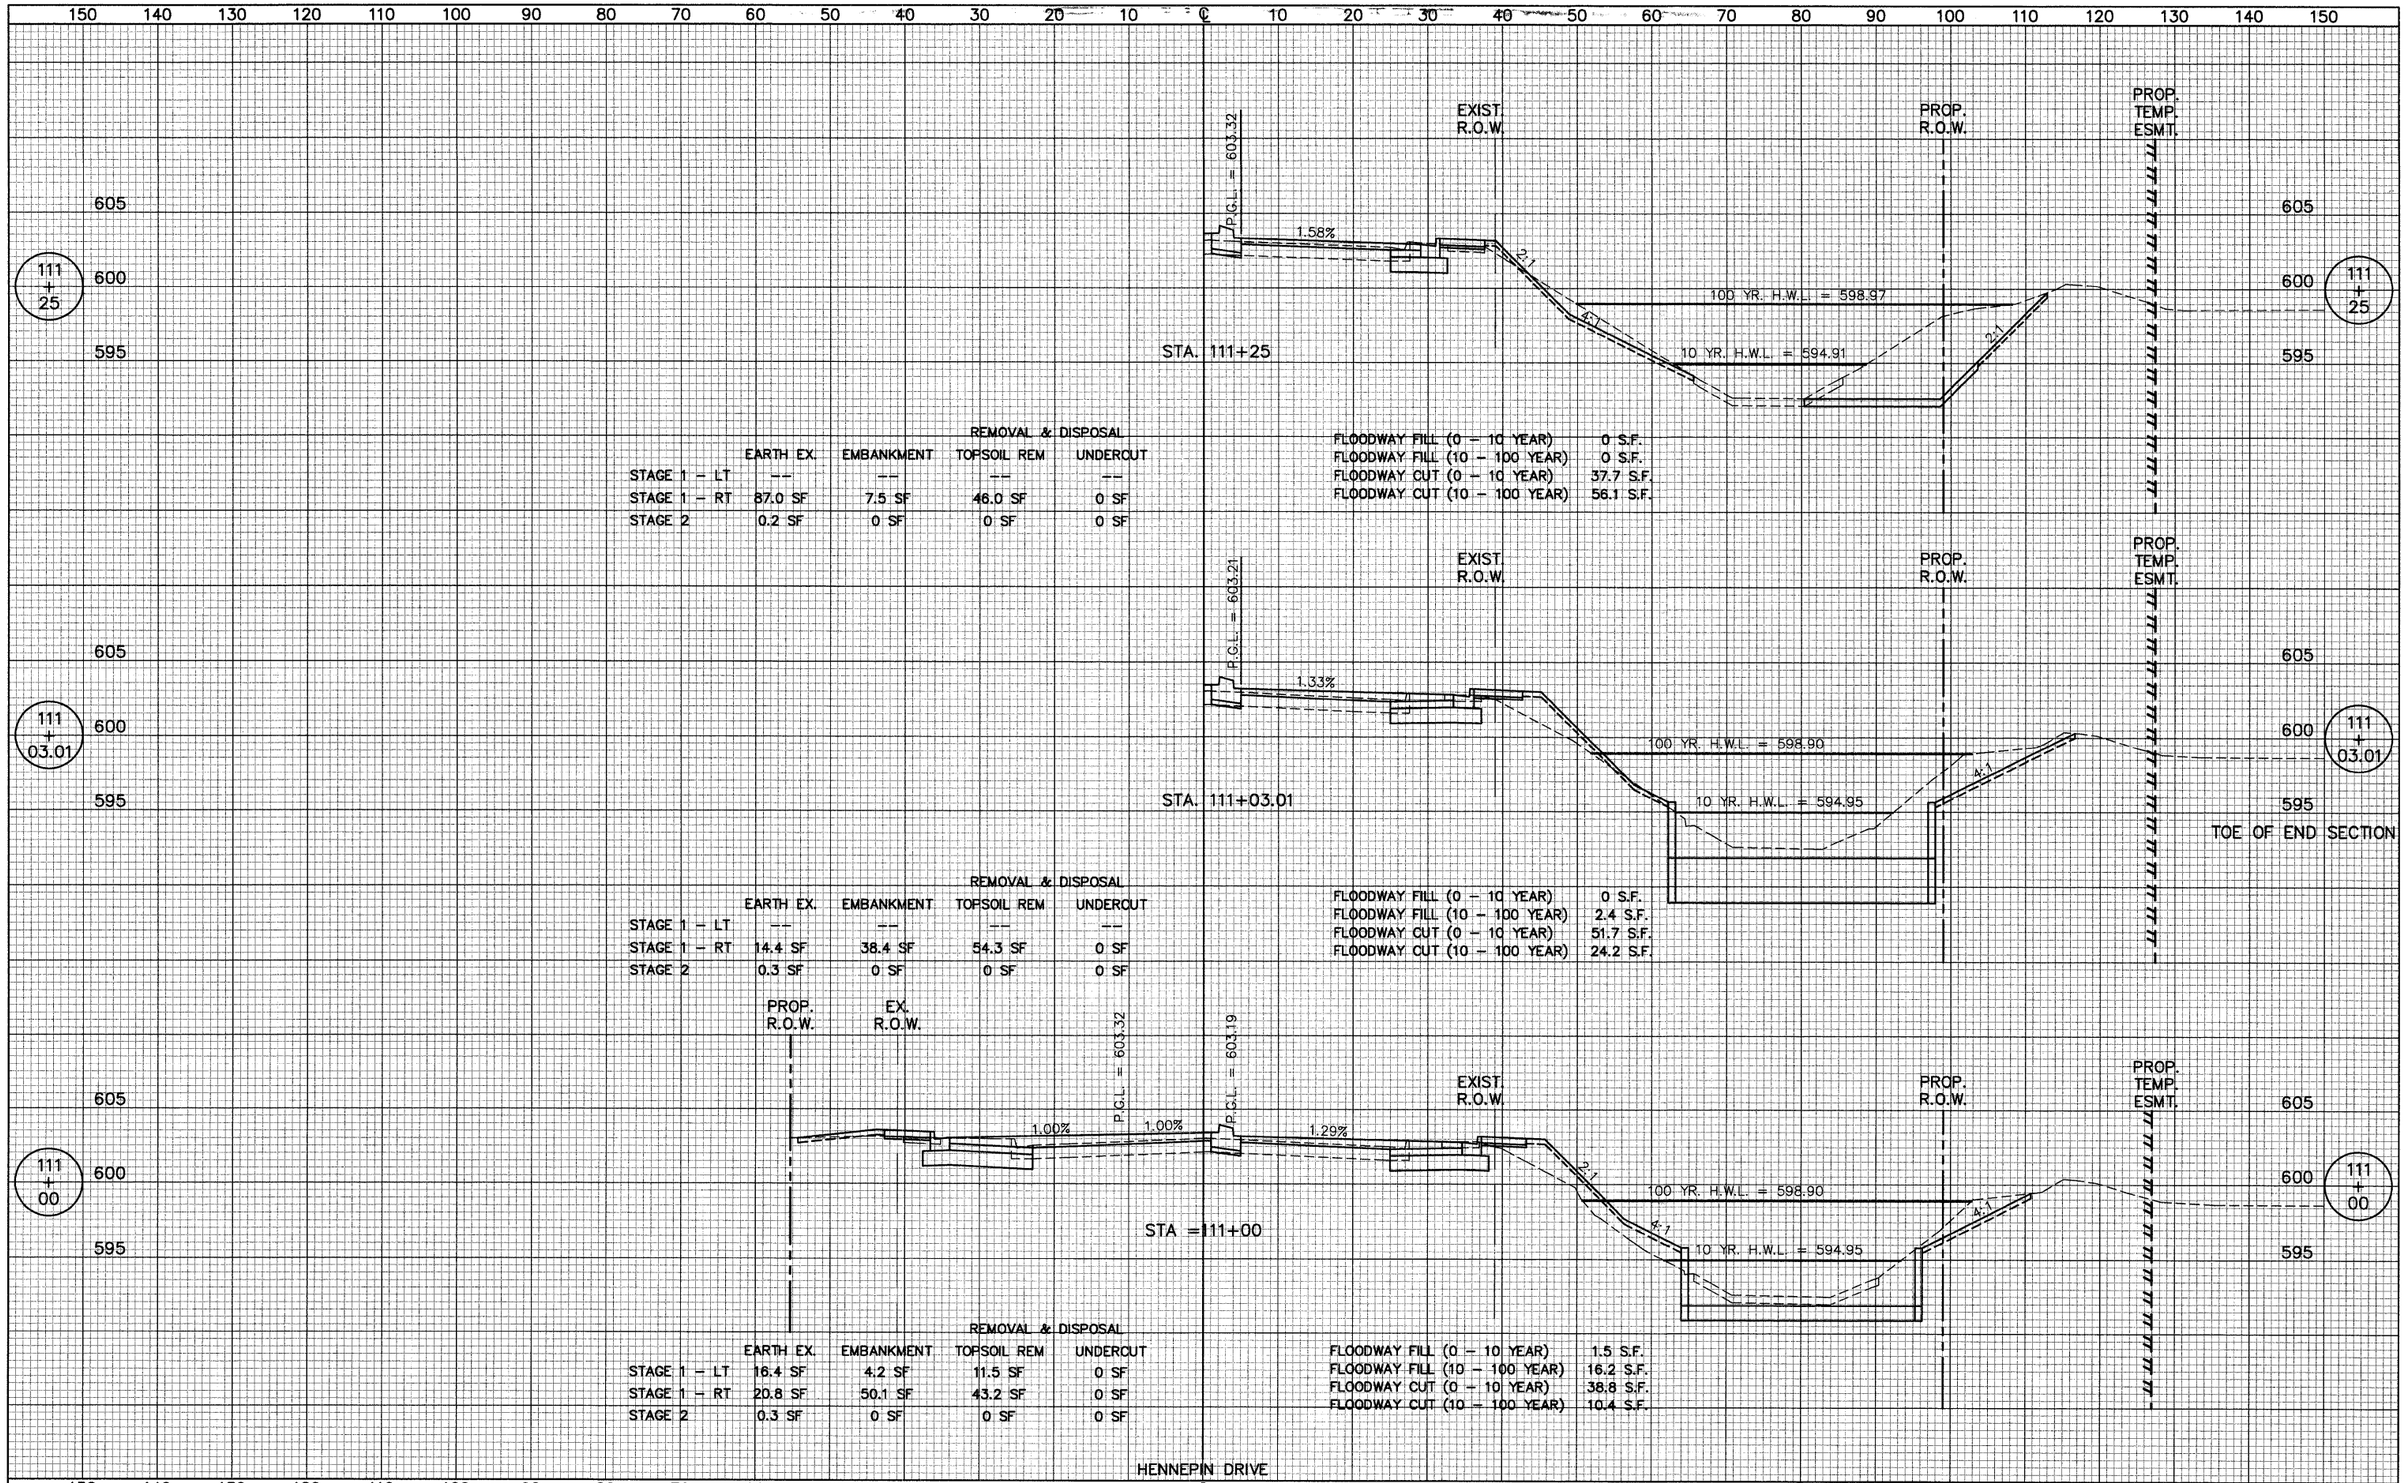

	REMOVAL & DISPOSAL			
	EARTH EX.	EMBANKMENT	TOPSOIL REM	UNDERCUT
STAGE 1 – LT	--	--	--	--
STAGE 1 – RT	87.0 SF	7.5 SF	46.0 SF	0 SF
STAGE 2	0.2 SF	0 SF	0 SF	0 SF

FLOODWAY FILL (0 – 10 YEAR)	0 S.F.
FLOODWAY FILL (10 – 100 YEAR)	0 S.F.
FLOODWAY CUT (0 – 10 YEAR)	37.7 S.F.
FLOODWAY CUT (10 – 100 YEAR)	56.1 S.F.

	REMOVAL & DISPOSAL			
	EARTH EX.	EMBANKMENT	TOPSOIL REM	UNDERCUT
STAGE 1 – LT	--	--	--	--
STAGE 1 – RT	14.4 SF	38.4 SF	54.3 SF	0 SF
STAGE 2	0.3 SF	0 SF	0 SF	0 SF

FLOODWAY FILL (0 – 10 YEAR)	0 S.F.
FLOODWAY FILL (10 – 100 YEAR)	2.4 S.F.
FLOODWAY CUT (0 – 10 YEAR)	51.7 S.F.
FLOODWAY CUT (10 – 100 YEAR)	24.2 S.F.

	REMOVAL & DISPOSAL			
	EARTH EX.	EMBANKMENT	TOPSOIL REM	UNDERCUT
STAGE 1 – LT	16.4 SF	4.2 SF	11.5 SF	0 SF
STAGE 1 – RT	20.8 SF	50.1 SF	43.2 SF	0 SF
STAGE 2	0.3 SF	0 SF	0 SF	0 SF

FLOODWAY FILL (0 – 10 YEAR)	1.5 S.F.
FLOODWAY FILL (10 – 100 YEAR)	16.2 S.F.
FLOODWAY CUT (0 – 10 YEAR)	38.8 S.F.
FLOODWAY CUT (10 – 100 YEAR)	10.4 S.F.

FINAL SURVEY	BY	DATE
SURVEYED		
PLOTTED		
TEMPLATE		
AREAS		
AREAS CHECKED		
NOTE BOOK NO.		

ORIGINAL SURVEY	BY	DATE
SURVEYED		
PLOTTED		
TEMPLATE		
AREAS		
AREAS CHECKED		
NOTE BOOK NO.		

FILE NAME =	USER NAME =	DESIGNED - BLG/KRK	REVISED -
		DRAWN - BLG/KRK	REVISED -
	PLOT SCALE =	CHECKED - DJK	REVISED -
	PLOT DATE =	DATE - 5-29-09	REVISED -

STATE OF ILLINOIS
DEPARTMENT OF TRANSPORTATION

ESSINGTON ROAD AT HENNEPIN DRIVE

SHEET NO. 9 OF 16 SHEETS | STA. 110+96.57 TO STA. 111+25

F.A.U. RTE.	SECTION	COUNTY	TOTAL SHEETS	SHEET NO.
0326	06-00130-00-CH	WILL	116	109

CONTRACT NO. 63185

FED. ROAD DIST. NO. 7 | ILLINOIS | FED. AID PROJECT M-8003(654)