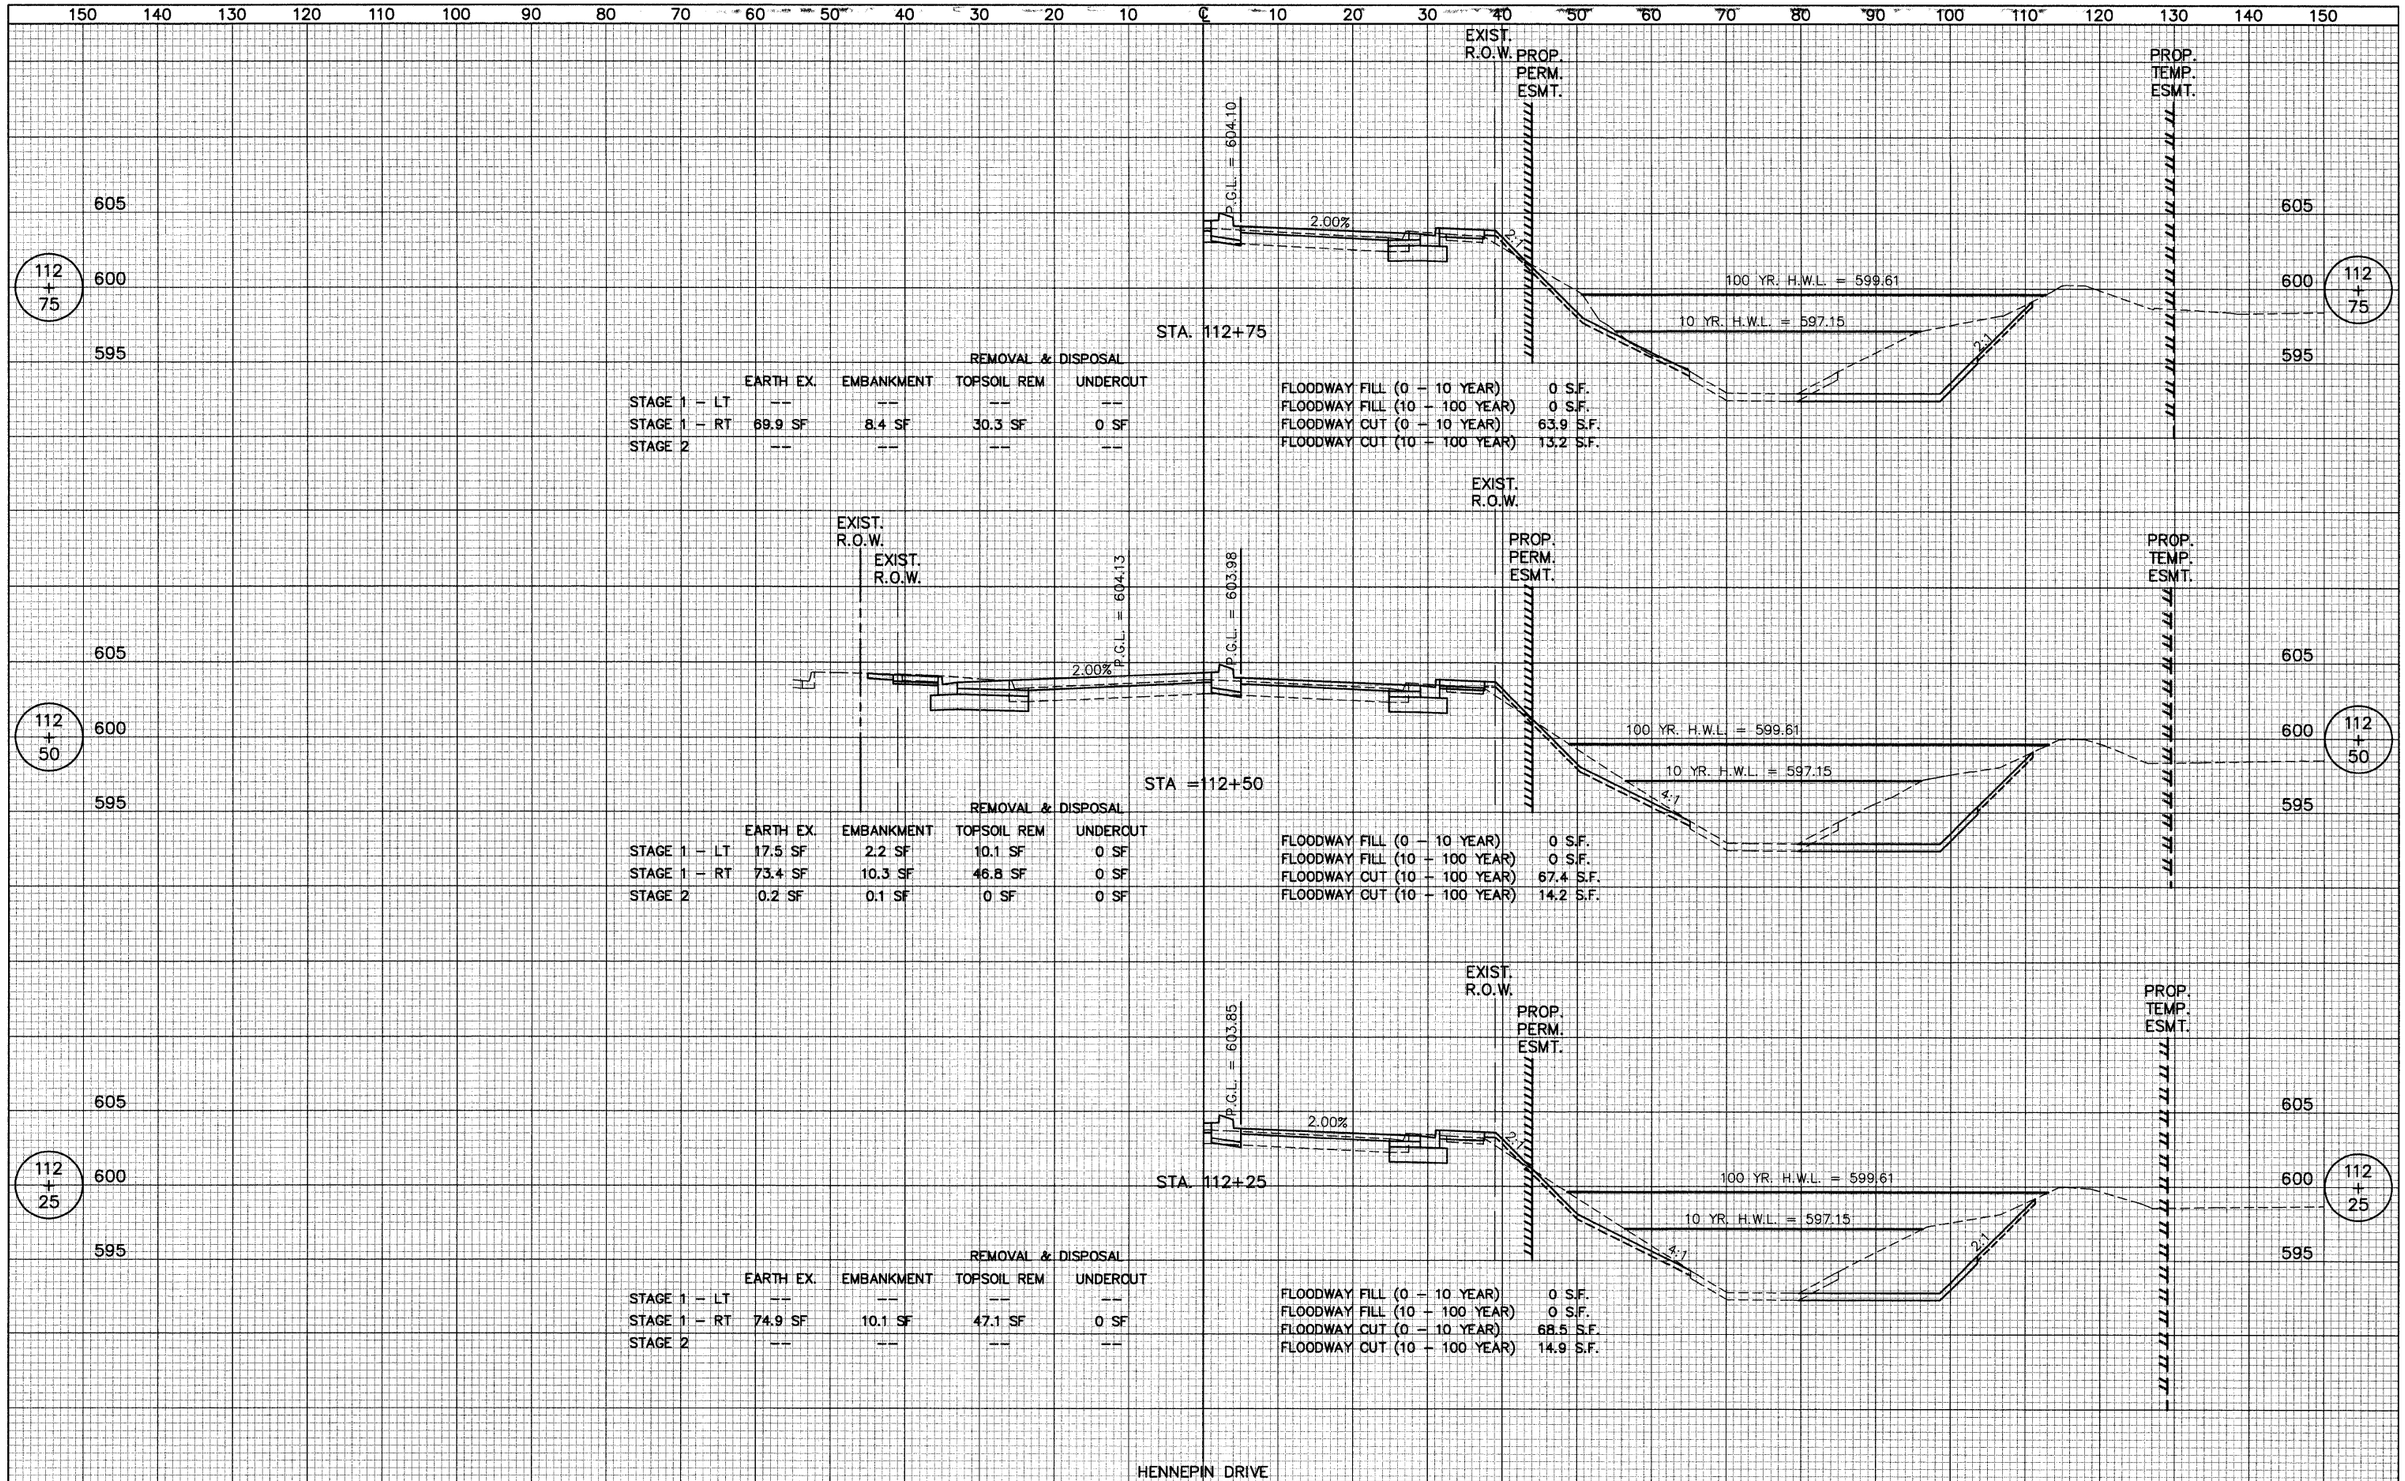

FINAL SURVEY	BY	DATE
SURVEYED		
PLOTTED		
TEMPLATE		
AREAS		
AREAS CHECKED		
NOTE BOOK NO.		

ORIGINAL SURVEY	BY	DATE
SURVEYED		
PLOTTED		
TEMPLATE		
AREAS		
AREAS CHECKED		
NOTE BOOK NO.		

FILE NAME =	USER NAME =	DESIGNED - BLG/KRK	REVISED -
		DRAWN - BLG/KRK	REVISED -
	PLOT SCALE =	CHECKED - DJK	REVISED -
	PLOT DATE =	DATE - 5-29-09	REVISED -

STATE OF ILLINOIS
DEPARTMENT OF TRANSPORTATION

ESSINGTON ROAD AT HENNEPIN DRIVE

SHEET NO. 11 OF 16 SHEETS | STA. 112+25 TO STA. 112+75

F.A.U. RTE.	SECTION	COUNTY	TOTAL SHEETS	SHEET NO.
0326	06-00130-00-CH	WILL	116	111

CONTRACT NO. 63185

FED. ROAD DIST. NO. 7 | ILLINOIS | FED. AID PROJECT M-8003(654)