CONTRACT NO. 63207

Engineering Enterprises, Inc.

F.A.U. RTE.	SECTION	COUNTY	TOTAL SHEETS	SHEET NO.
1680	05-00038-00-PV	KANE/KENDALL	130	36
STA.		TO STA.		
FED. ROAD DIST. NO. _		ILLINOIS	FED. AID PROJECT	

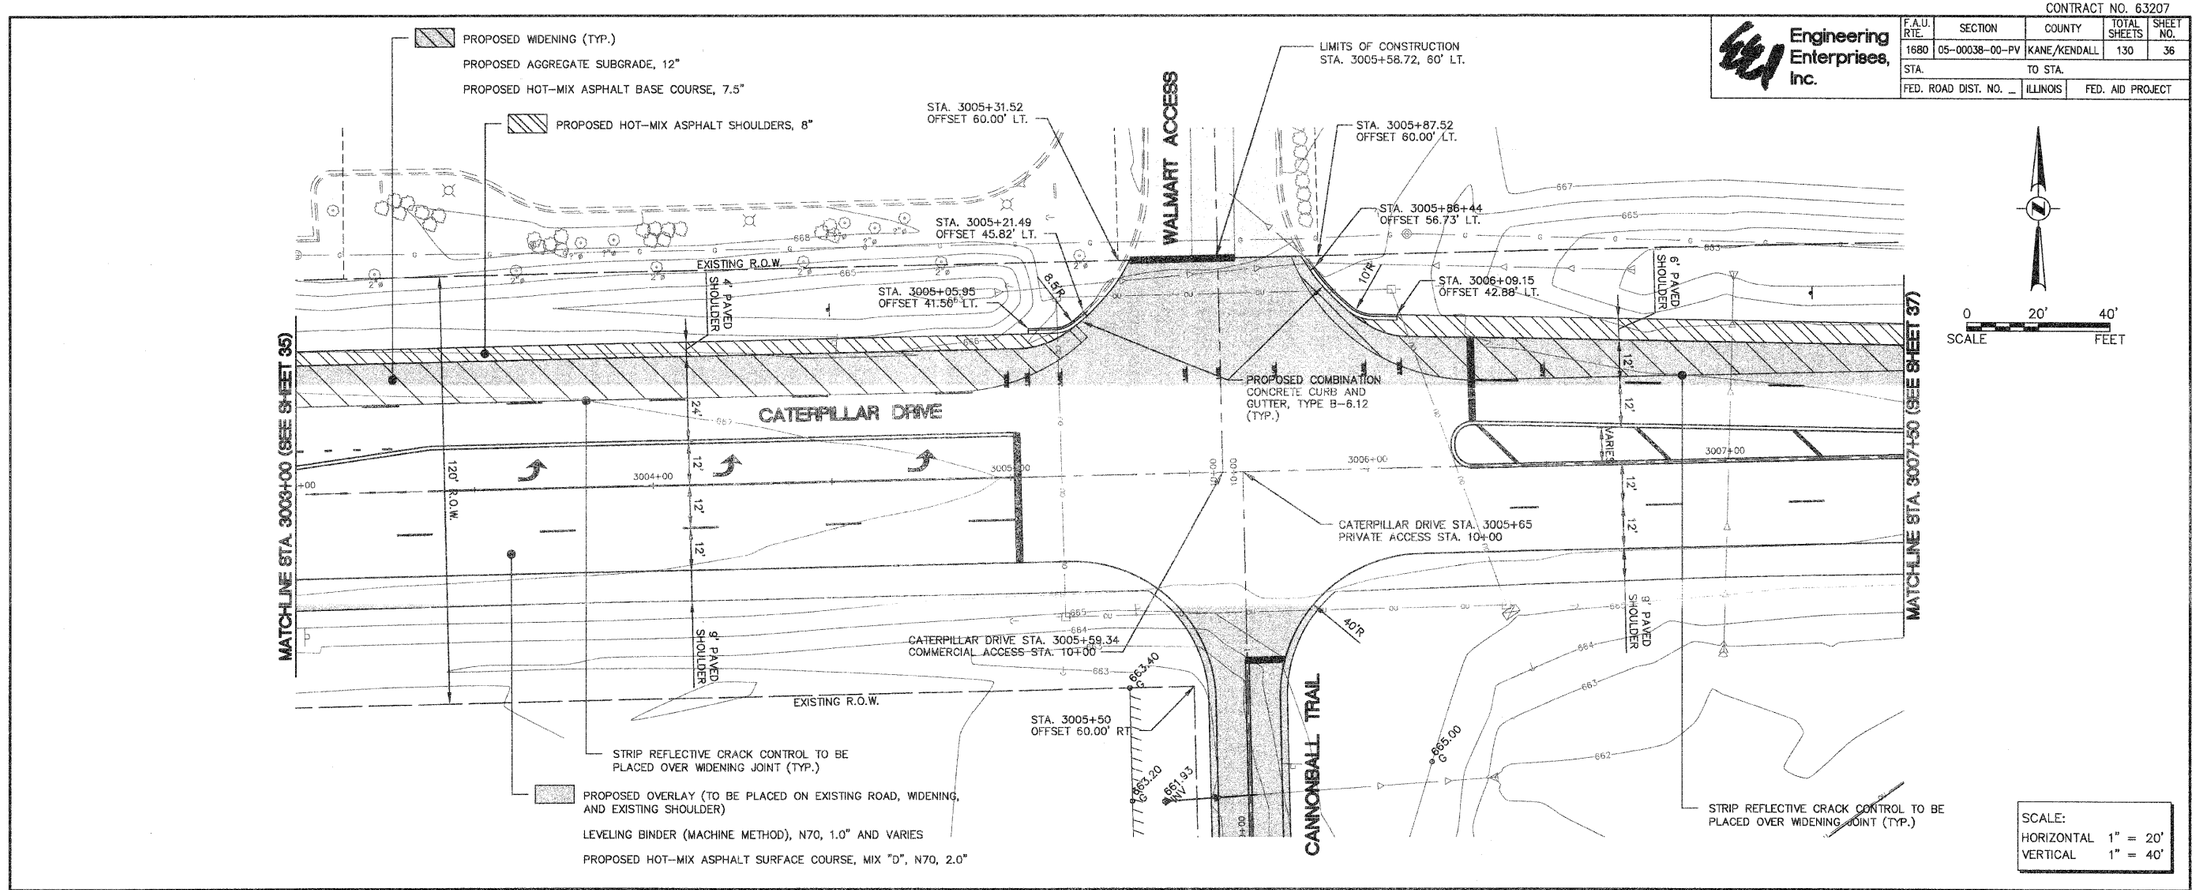

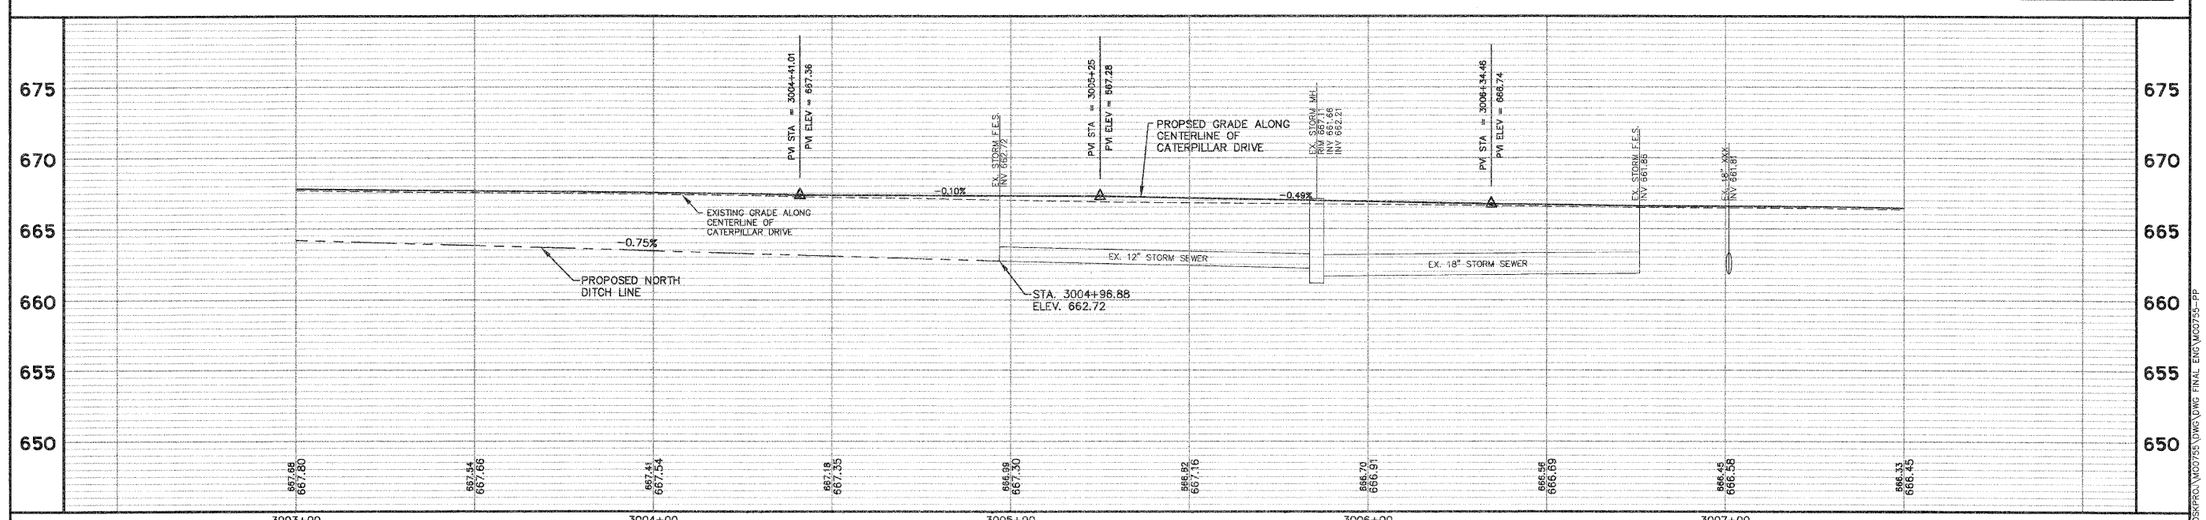

ILLINOIS DEPARTMENT OF TRANSPORTATION

COPYRIGHT © 2009 ENGINEERING ENTERPRISES, INC.

CATERPILLAR DRIVE - PLAN + PROFILE - STA. 3003+00 TO STA. 3007+50

PLAN: SURVEYED / PLOTTED / ALIGNMENT CHECKED / RT. OF WAY CHECKED / CADD FILE NAME / NOTE BOOK NO. / BY / DATE

PROFILE: SURVEYED / PLOTTED / GRADES CHECKED / B.M. NOTED / STRUCTURE NOTATNS CH'KD / NOTE BOOK NO. / BY / DATE

Plotted: June 26, 2009 @ 8:12 AM By: Kris Pung - Tab: 36 Caterpillar 22x34

Path: H:\SDSKPROJ\MC0755\DWG\DWG FINAL ENG\MC0755-PP