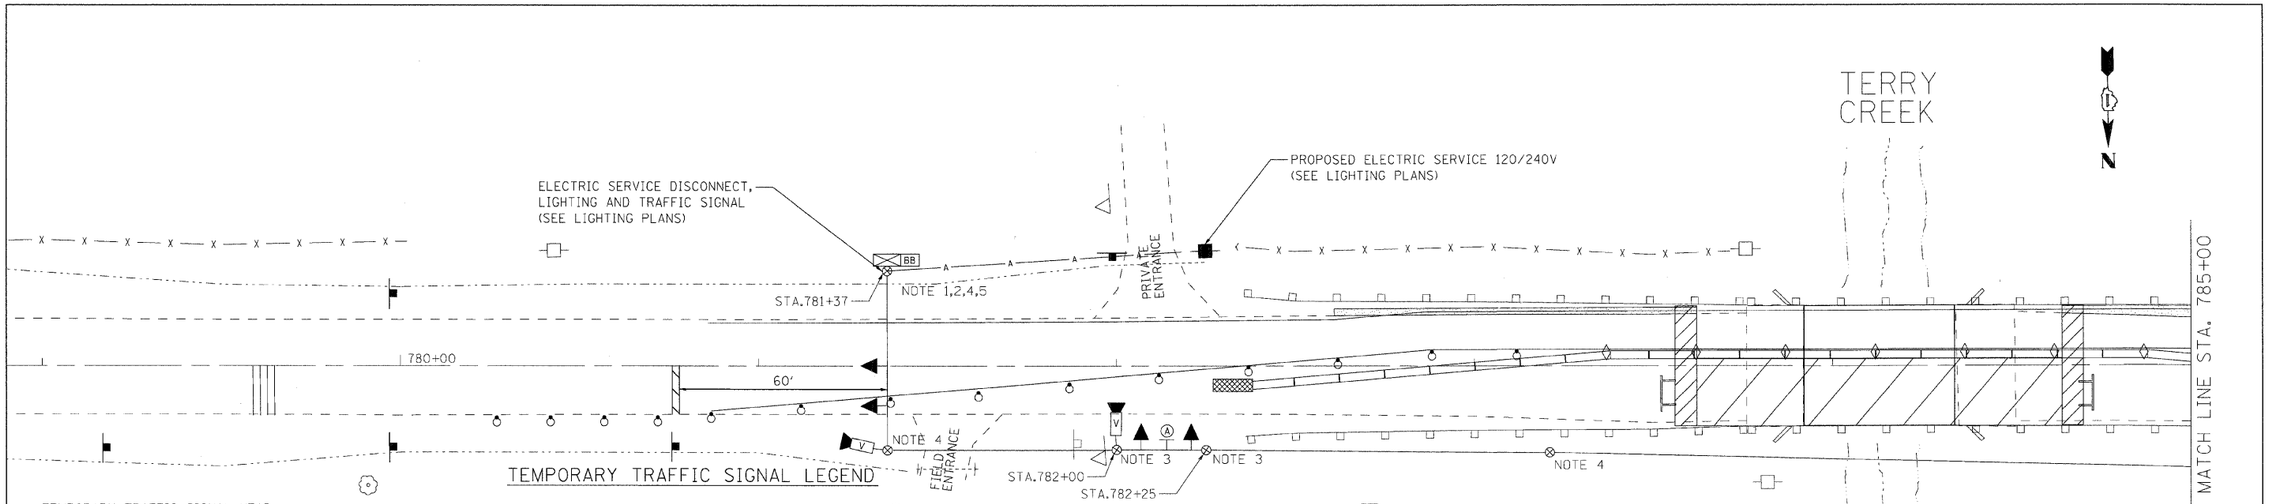

TEMPORARY TRAFFIC SIGNAL LEGEND

- TEMPORARY TRAFFIC SIGNAL HEAD SPAN WIRE MOUNTED ORIGINAL LOCATION
- TEMPORARY TRAFFIC SIGNAL HEAD SPAN WIRE MOUNTED SECONDARY LOCATION
- TEMPORARY WOOD POLE (CLASS 5 OR BETTER) 45 FOOT (13.7M) MINIMUM
- TEMPORARY CONTROLLER CABINET
- TEMPORARY SPAN WIRE, TETHER WIRE, AND CABLE
- TEMPORARY PEDESTRIAN PUSHBUTTON DETECTOR
- MICROWAVE VEHICLE SENSOR
- EMERGENCY VEHICLE SYSTEM DETECTOR
- CONFIRMATION BEACON
- COMMON TRENCH — CT
- UNIT DUCT — UD
- HANDHOLE
- HEAVY DUTY HANDHOLE — H
- DOUBLE HANDHOLE
- TEMPORARY SERVICE INSTALLATION
- TEMPORARY PEDESTRIAN SIGNAL HEAD, BRACKET MOUNTED
- TELEPHONE CONNECTION — T
- G.S. CONDUIT IN TRENCH OR PUSHED
- VIDEO VEHICLE SENSOR — V
- CLOSED CIRCUT TV — C
- UN-INTERRUPTABLE POWER SUPPLY (UPS) — BB

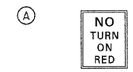

R10-11A
24"x30"

TYPICAL SIGN PANEL TYPE 1

NOTES:

1. CONTROLLER WITH STEEL BASE CABINET AND BATTERY BACK-UP CABINET SHALL BE MOUNTED ON A WOOD STAND.
2. UN-INTERRUPTABLE POWER SUPPLY(UPS) SHALL BE INCLUDED IN "TEMPORARY BRIDGE TRAFFIC SIGNAL INSTALLATION" PAY ITEM.
3. WOOD POLES INSTALLED BY THE TRAFFIC CONTRACTOR
4. PROPOSED WOOD POLES FOR ROADWAY LIGHTING SHALL BE USED TO SUPPORT TRAFFIC SIGNAL CABLE. (SEE TEMPORARY LIGHTING PLANS FOR LOCATIONS)
5. TRAFFIC SIGNAL AND ROADWAY LIGHTING SHALL UTILIZE A COMBINATION ELECTRIC SERVICE BOX. (SEE DETAIL ON LIGHTING PLAN)
6. ALL SIGNAL HEADS SHALL BE L.E.D.
7. THE TEMPORARY TRAFFIC SIGNAL CONTROLLER SUPPLIED BY THE CONTRACTOR SHALL INCLUDE THE CURRENT SOFTWARE VERSION A7 THE TIME OF INSTALLATION

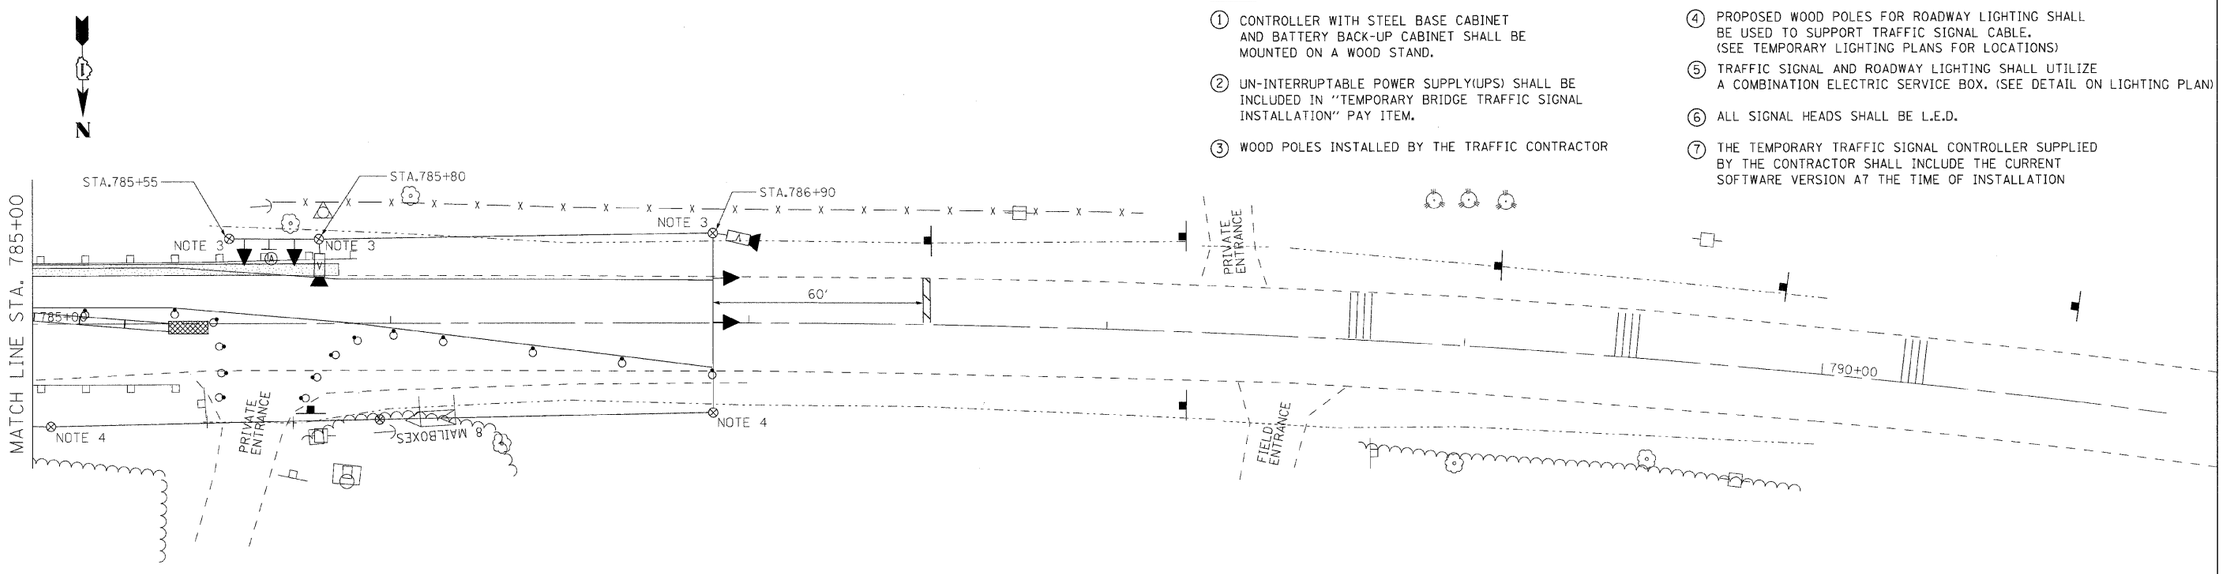

FILE NAME = n:\proj\3329\3329.22\design\proposedplan\3329.22-10-tempsignals.dgn

Ciorba Group, Inc. CONSULTING ENGINEERS 5507 North Cumberland Avenue, Suite 402 Chicago, Illinois 60656 Tel. 773.775.4009 Fax 773.775.4014	USER NAME = jcoleman	DESIGNED -	REVISED -	STATE OF ILLINOIS DEPARTMENT OF TRANSPORTATION	FAS 1317 / ILLINOIS ROUTE 113 OVER TERRY CREEK TEMPORARY TRAFFIC SIGNAL PLAN
		DRAWN -	REVISED -		
	PLOT SCALE = 20.0000 ' / IN.	CHECKED -	REVISED -		
	PLOT DATE = 7/8/2008	DATE - 07/09/2008	REVISED -		SCALE: 1"=20' SHEET NO. OF SHEETS STA. TO STA.

F.A.S. RTE.	SECTION	COUNTY	TOTAL SHEETS	SHEET NO.
1317	111 B-2	WILL	32	10
		CONTRACT NO. 60D86		
FED. ROAD DIST. NO.	ILLINOIS	FED. AID PROJECT		