F.A.U. RTE.	SECTION	COUNTY	TOTAL SHEETS	SHEET NO.
2552	00-00114-00-PV	DuPAGE	563	160
STA.		TO STA.		
FED. ROAD DIST. NO.	ILLINOIS	FED. AID PROJECT		

CONTRACT NO. 63024

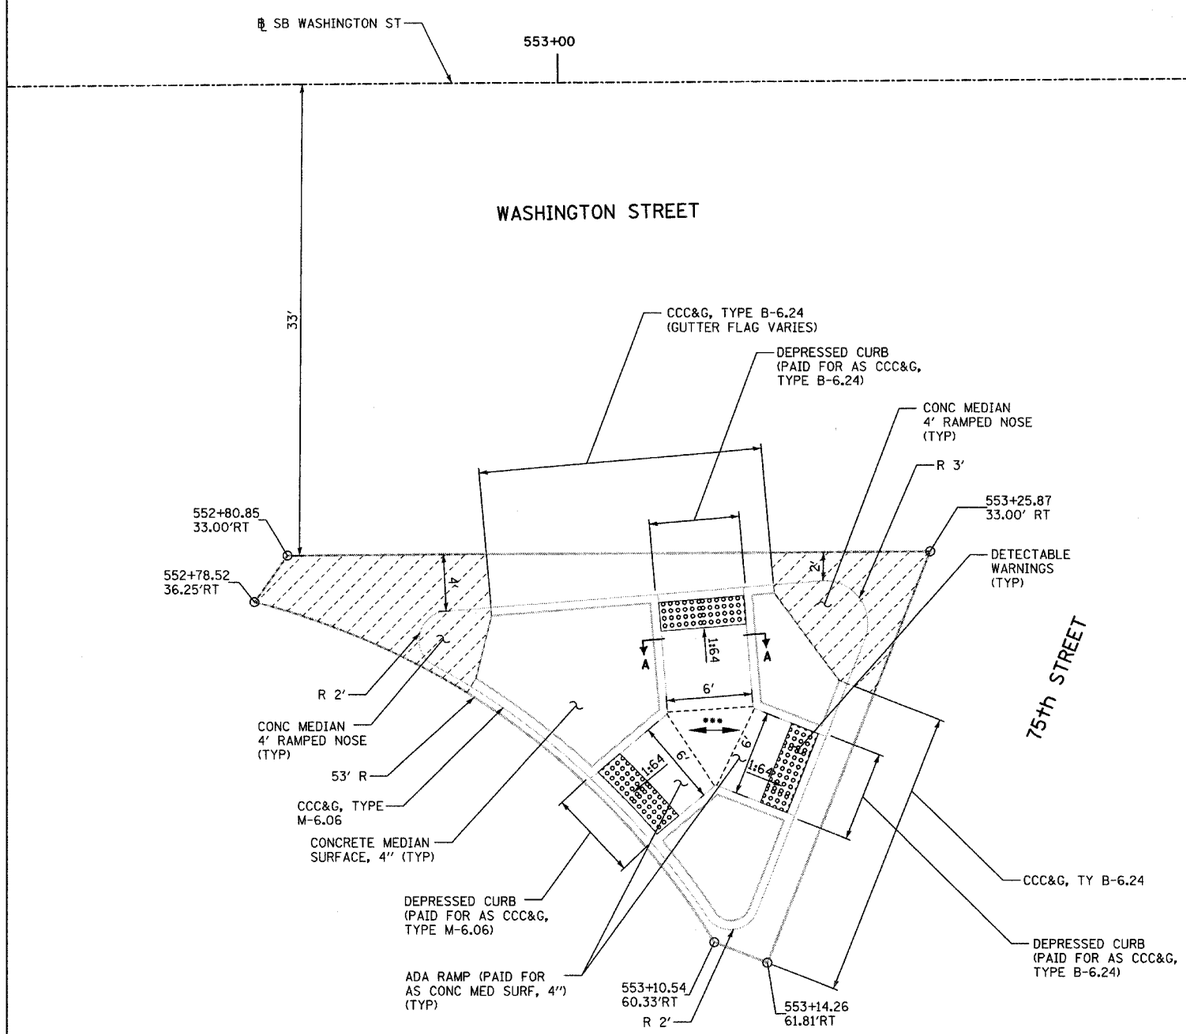

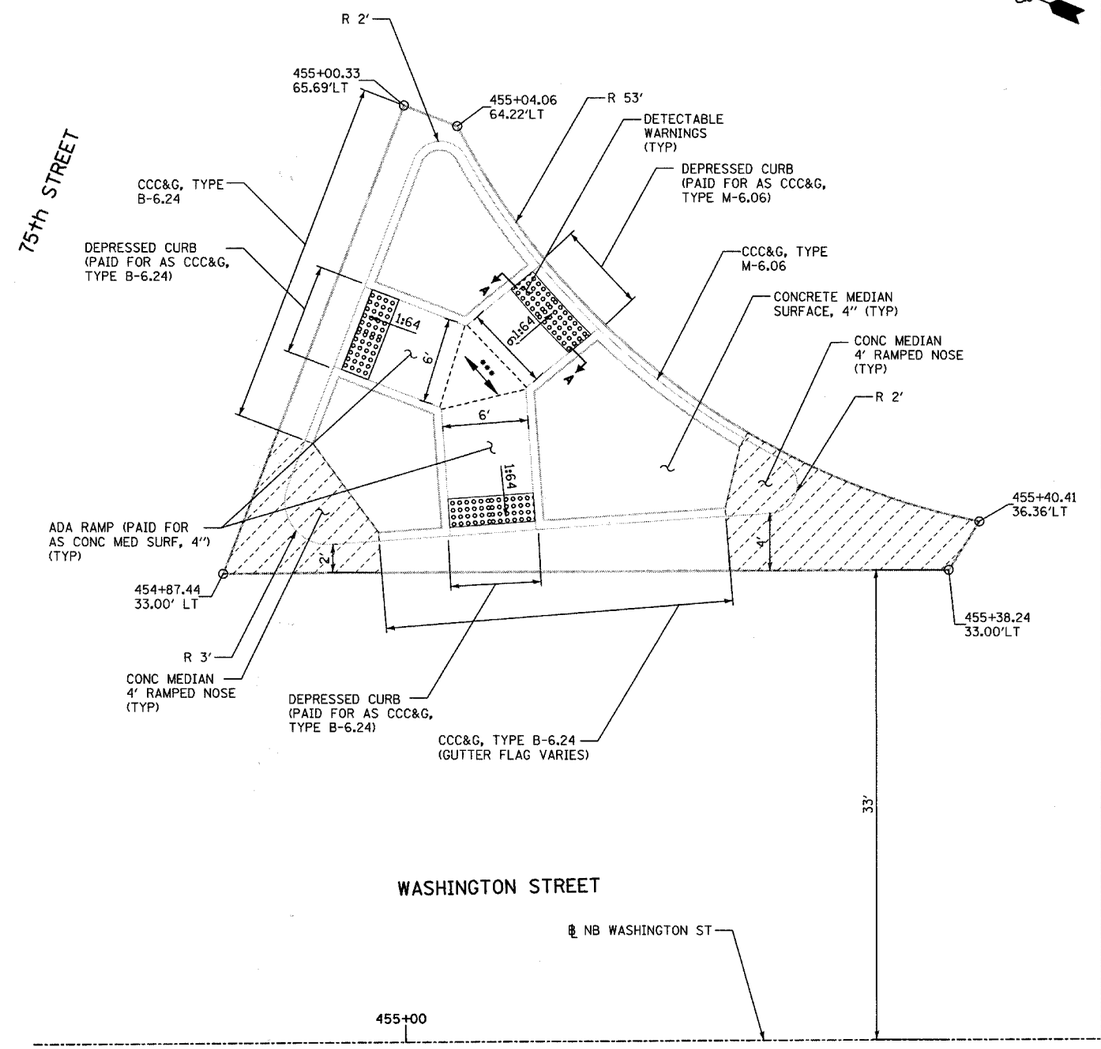

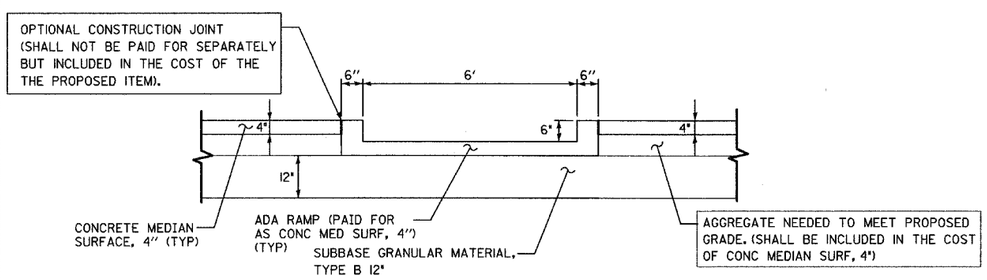

SECTION A-A
NTS.

LEGEND:

CONCRETE MEDIAN (PAY LIMIT PER IDOT STANDARD 606301)

REVISIONS	
NAME	DATE

INTERSECTION IMPROVEMENT
WASHINGTON STREET - 75th STREET
INTERSECTION LAYOUT DETAILS
TRAFFIC ISLAND DETAILS
WASHINGTON ST. AND 75th ST.

CONSULTANT
TY·LIN INTERNATIONAL

City of Naperville

DRAWN: CBS
CHECKED: JPM
APPROVED:
DATE: APRIL 11, 2008
SCALE: 1"=5'-0"
JOB NO.: P-91-494-00
SHEET NO.
PROJECT NO.: M-CMM-7003 (985)

p:\60241\road\75intdets103.dgn
4/11/2008 10:14:49 AM