F.A. RTE. 2552	SECTION	COUNTY	TOTAL SHEETS	SHEET NO.
	00-0014-00-PV	DUPAGE	563	252
STA.	TO STA.			
FED. ROAD DIST. NO.	ILLINOIS	FED. AID PROJECT		

CONTRACT 63024

CONSTRUCTION NOTE:
1) ALL MANHOLE SHOWN HAVE 4-1' COLLARS AND 2 FRAME AND COVERS. MANHOLES CAN HAVE 1 OR 2 OPENING.
2) LOCATE, SUPPORT, AND PROTECT ALL UTILITIES AT ALL CROSSINGS, AND NEXT TO, AND PARALLEL WITH ALL EXCAVATED AREAS.
3) ROOT PRUNE ALL TREES SAVE AND PROTECT. PER 56270-150 AND 56270-160.

LEGEND

EXISTING	PROPOSED
E-WOOD POLE	PROPOSED CURB AND CONSTRUCTION
E-DPU-ELECTRIC PEDESTAL	PROPOSED-TYPE "A" MANHOLE
E-DPU-ELECTRIC TRANSFORMER	PROPOSED-PVC DUCT BANK
E-SWITCH GEAR AND VAULT	PROPOSED-TRANSFORMER VAULT
E-DPU-ELECTRIC FACILITIES	PROPOSED-DPU-E HANDHOLE
E-CURB	

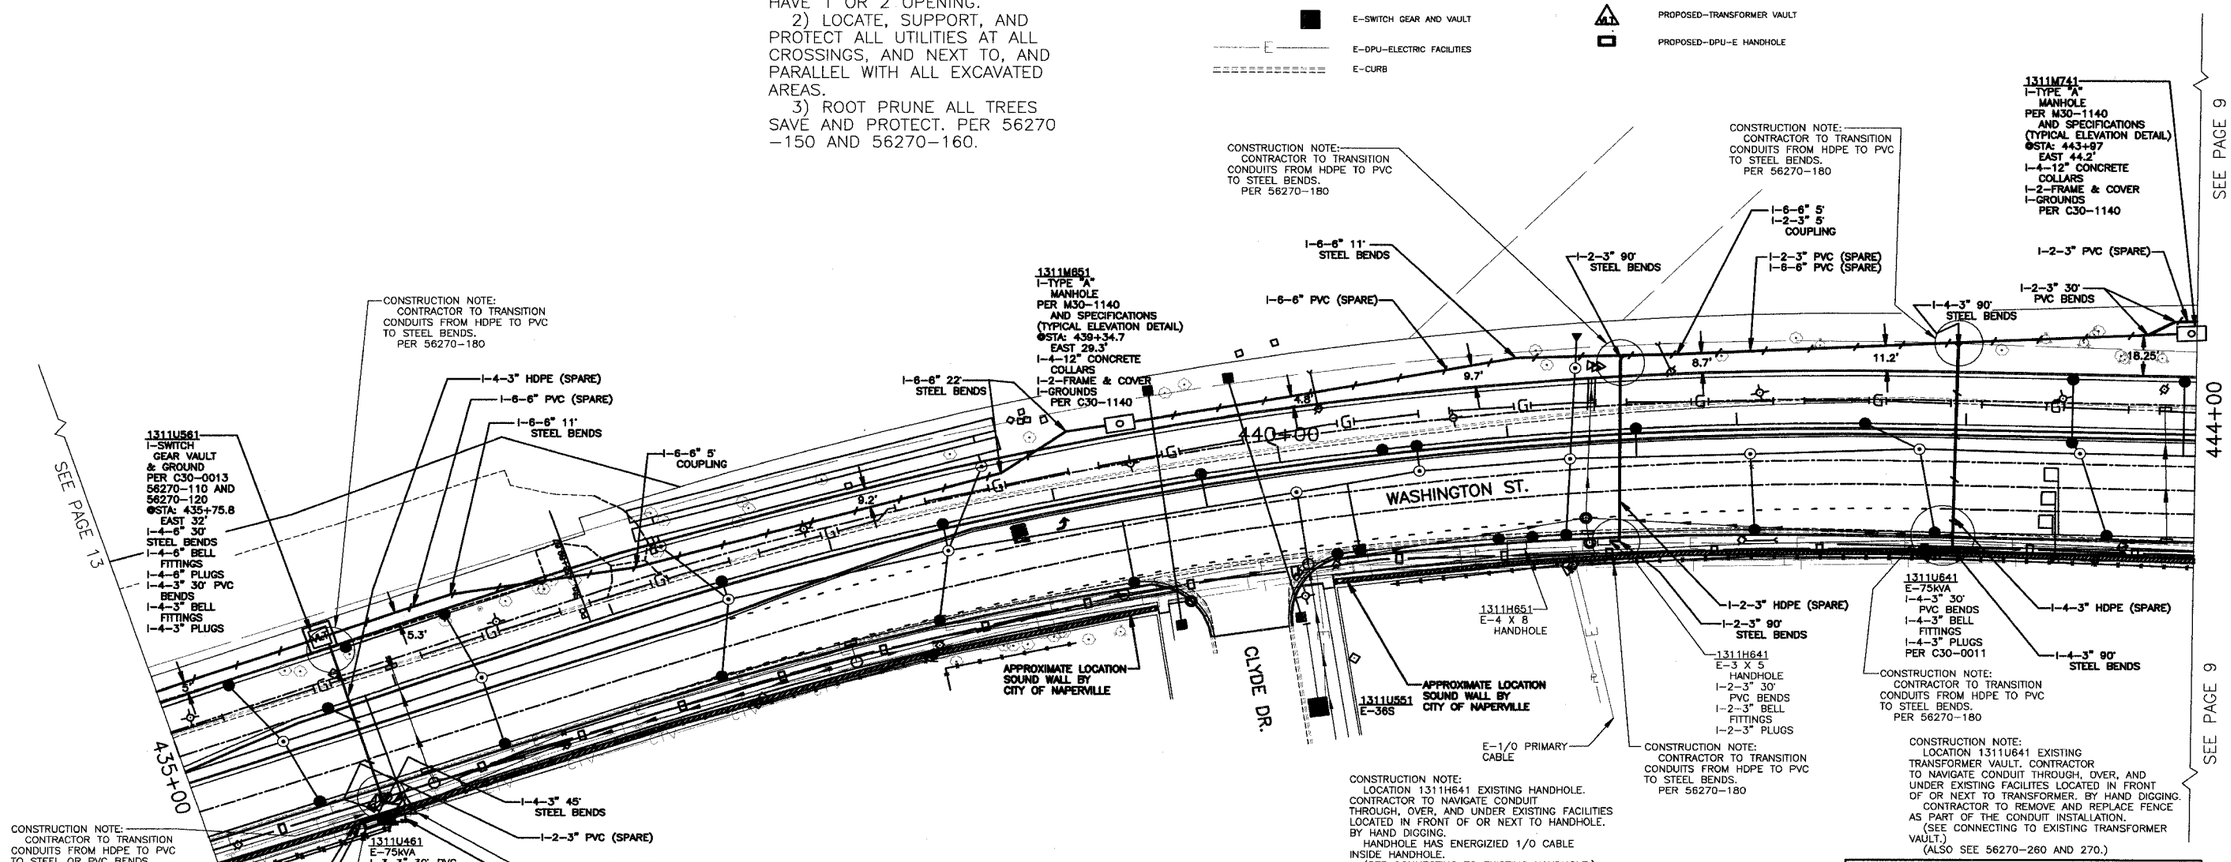

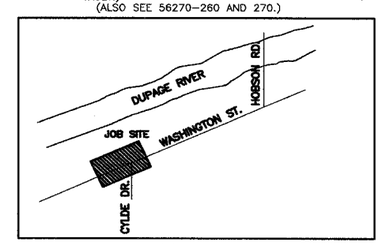

LOCATION MAP
N.T.S.

WF# INFORMATION

WF# 59461 WASHINGTON ST. 75TH TO TAMARACK LN.	JOB 1 EU-73
WF# 59482 75TH ST. WASHINGTON ST. TO OLYMPUS DR. NORTH SIDE	JOB 2 EU-73
WF# 59484 75TH ST. WASHINGTON ST. TO CLYDE DR. SOUTH SIDE	JOB 3 EU-73
WF# 59485 WASHINGTON ST. 75TH TO BAILEY RD.	JOB 4 EU-73

CITY OF NAPERVILLE/DEPARTMENT OF PUBLIC UTILITIES - ELECTRIC

CALL J.U.L.I.E. 48 HRS. PRIOR TO CONSTRUCTION

PROJECT TITLE: 75TH ST. AND WASHINGTON ST. ROAD IMPROVEMENTS	MAP NO.: 1.311	CAD FILE: 00562700001C11.DWG	
PROJECT DESCRIPTION: CONDUIT LAYOUT, WITHOUT SECTIONS	DRAWN BY: PM	PROJECT NO.: EU12-06-03 61721	
DATE 4-01-08 / ISSUED / ENGINEER RPS / REVISION 1 2 3	WORK REQUEST NO. 56270	CHKD: / APRV:	A.I.&T.: / SCALE: 1"=30'
COMPLETED BY:	SHEET 11 OF 73		