F.A.U. ROUTE NO.	SECTION	COUNTY	TOTAL SHEETS	SHEET NO.
2552	•	DUPAGE	563	429
FED. ROAD DIST. NO.	ILLINOIS	FED. AID PROJECT-		

SHEET NO. - 19
30 - SHEETS

• 00-00114-00-PV CONTRACT NO. 63024

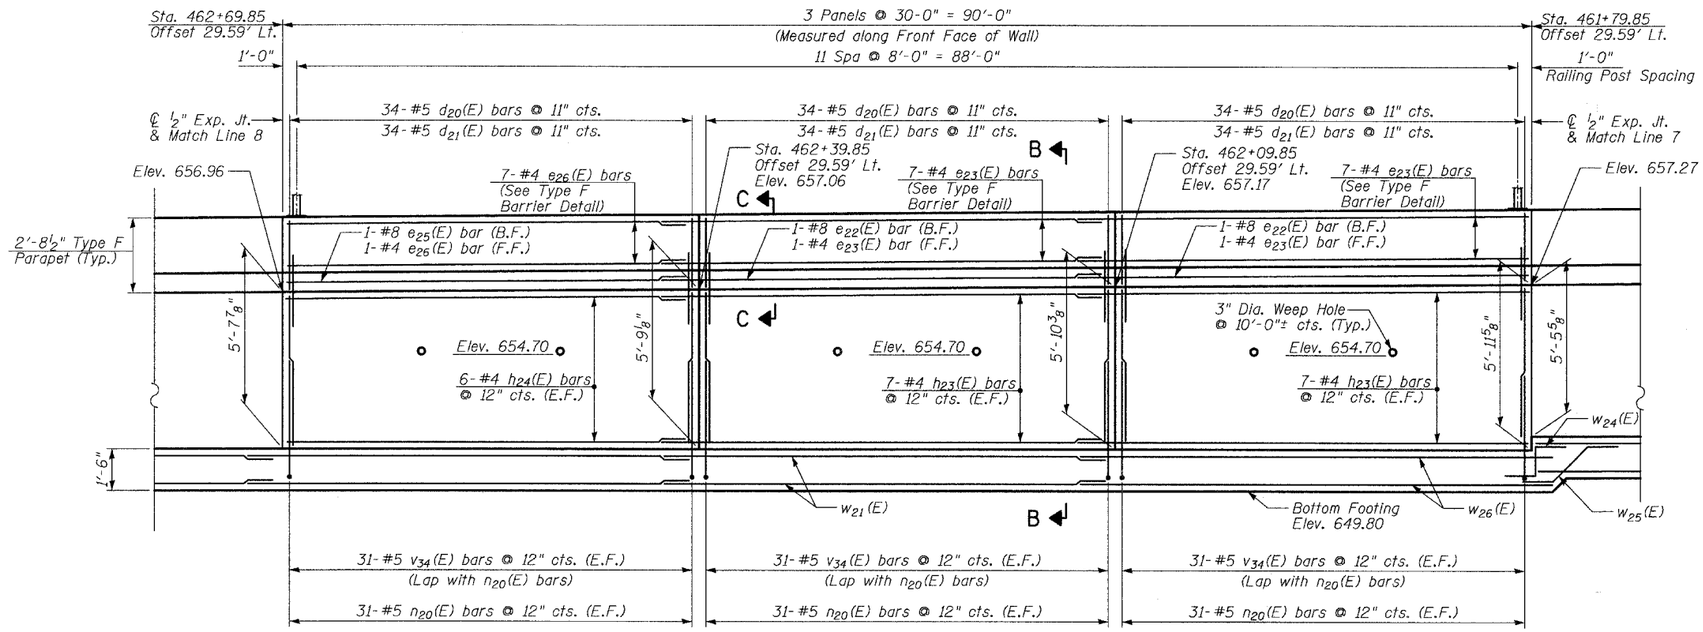

ELEVATION

(Looking at Front Face)

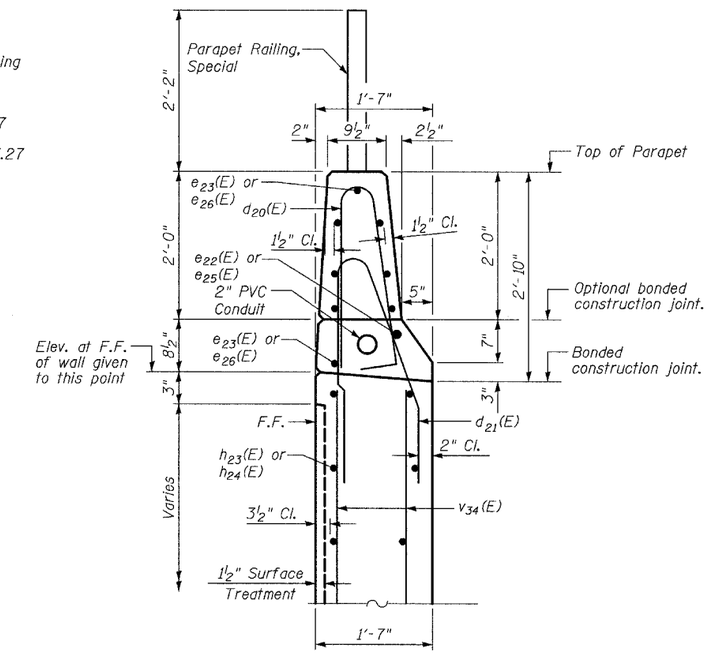

SECTION C-C
TYPE F BARRIER DETAIL

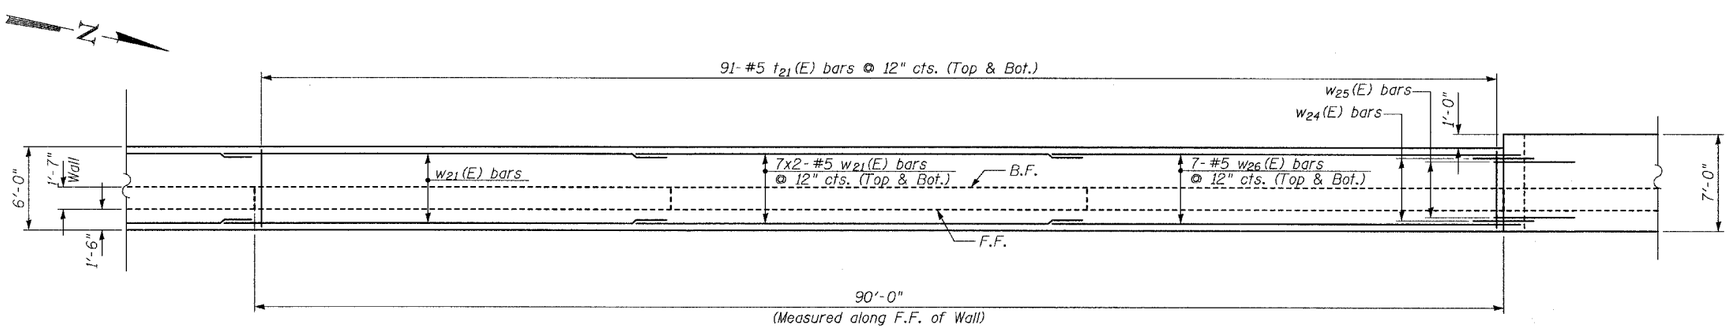

PLAN

NOTES:

1. B.F. denotes Back Face.
2. E.F. denotes Each Face.
3. F.F. denotes Front Face.
4. Work this sheet with Sheets 16 thru 23 of 30.
5. Offsets measured from ℄ NB Washington St. to the front face of wall.
6. See Sheet 24 for Section B-B, details and limits of architectural finish.
7. See Sheet 25 for railing details.

LAP SPLICES

Bar	Lap
#4	1'-8"
#5	2'-2"
#8	4'-6"

TY·LIN INTERNATIONAL

DESIGNED	DE
CHECKED	SP
DRAWN	DE
CHECKED	SP

REVISIONS	
NAME	DATE

WALL F- CANTILEVER WALL
PLAN & ELEVATION
STA. 461+79.85 TO STA. 462+69.85

WASHINGTON - 75TH STREET
F.A.U. ROUTE 2552
SECTION 00-00114-00-PV
DUPAGE COUNTY