CONTRACT NO. 63024

F.A. RTE.	SECTION	COUNTY	TOTAL SHEETS	SHEET NO.
2552	00-00114-00-PV	DuPage	563	505
STA.		TO STA.		
FED. ROAD DIST. NO.	ILLINOIS	FED. AID PROJECT		

SURVEY	
SURVEYED	
PLOTTED	
TRAVERSE	
AREAS	
AREAS CHECKED	
NOTE BOOK	
NO.	

SURVEY	
SURVEYED	
PLOTTED	
TRAVERSE	
AREAS	
AREAS CHECKED	
NOTE BOOK	
NO.	

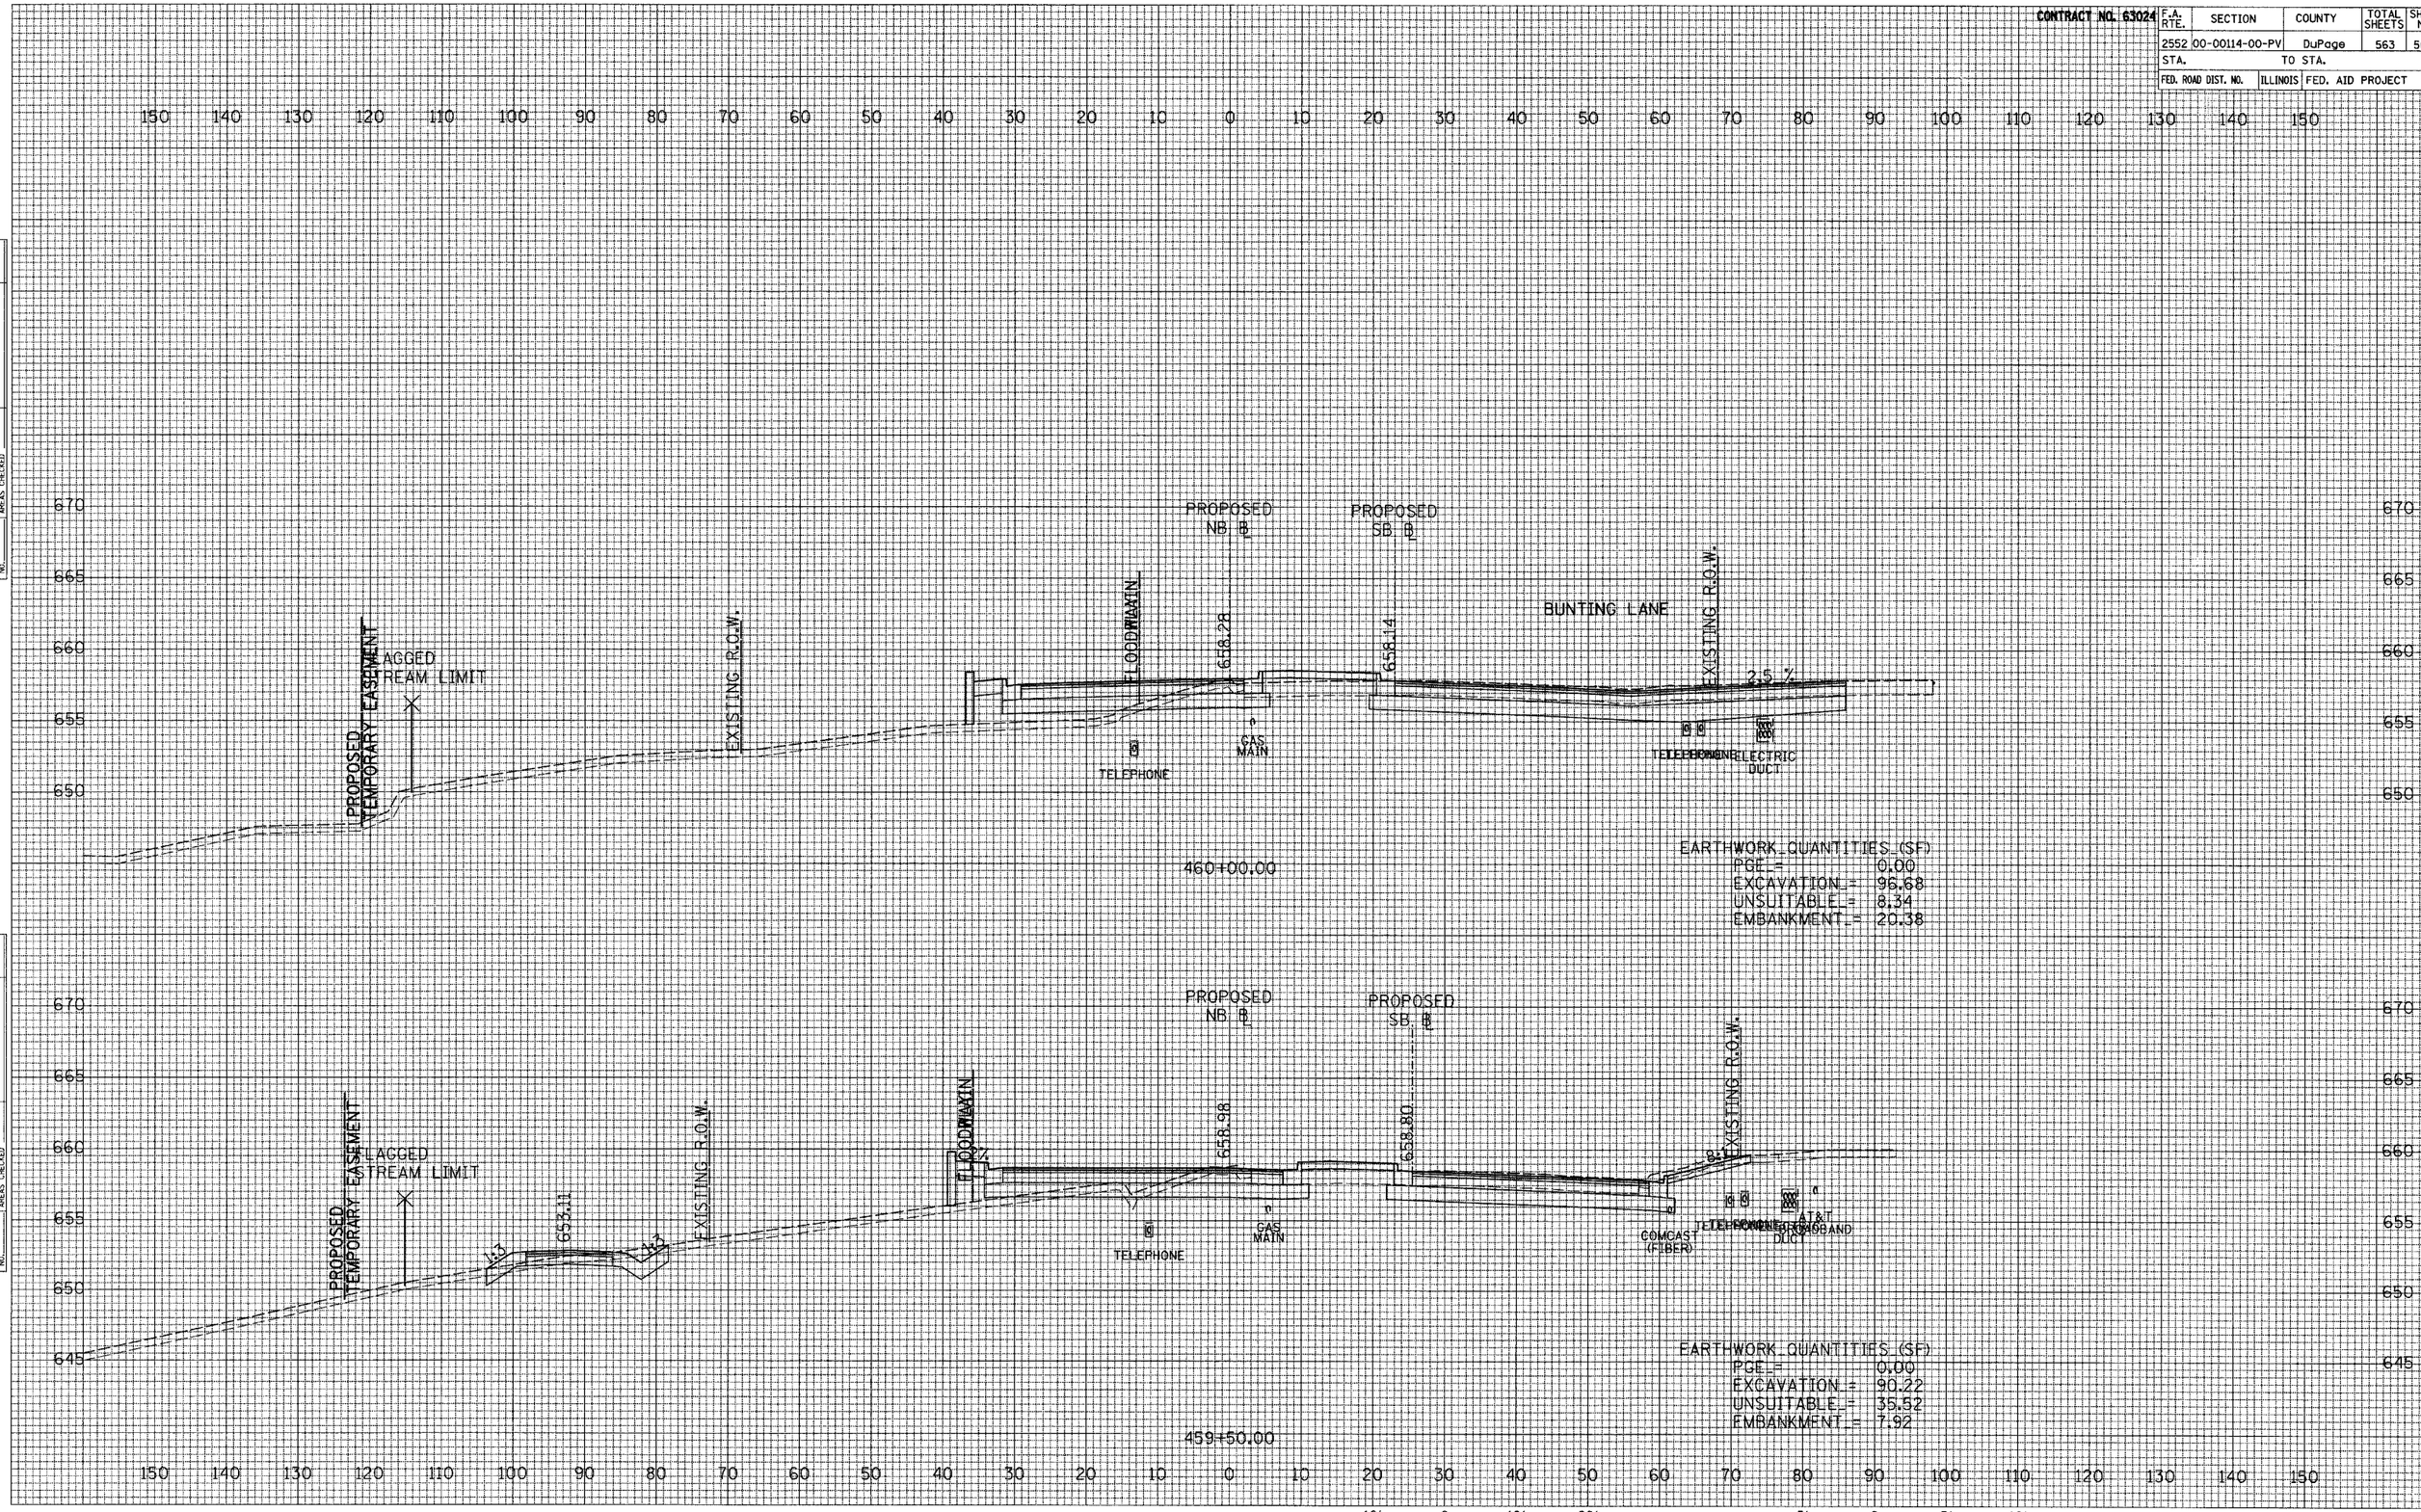

HORIZONTAL SCALE 10' 0 10' 20'

VERTICAL SCALE 5' 0 5' 10'

WASHINGTON ST. CROSS SECTION