CONTRACT NO. 63024

F.A. RTE.	SECTION	COUNTY	TOTAL SHEETS	SHEET NO.
2552	00-00114-00-PV	DuPage	563	506
STA.		TO STA.		
FED. ROAD DIST. NO.	ILLINOIS	FED. AID PROJECT		

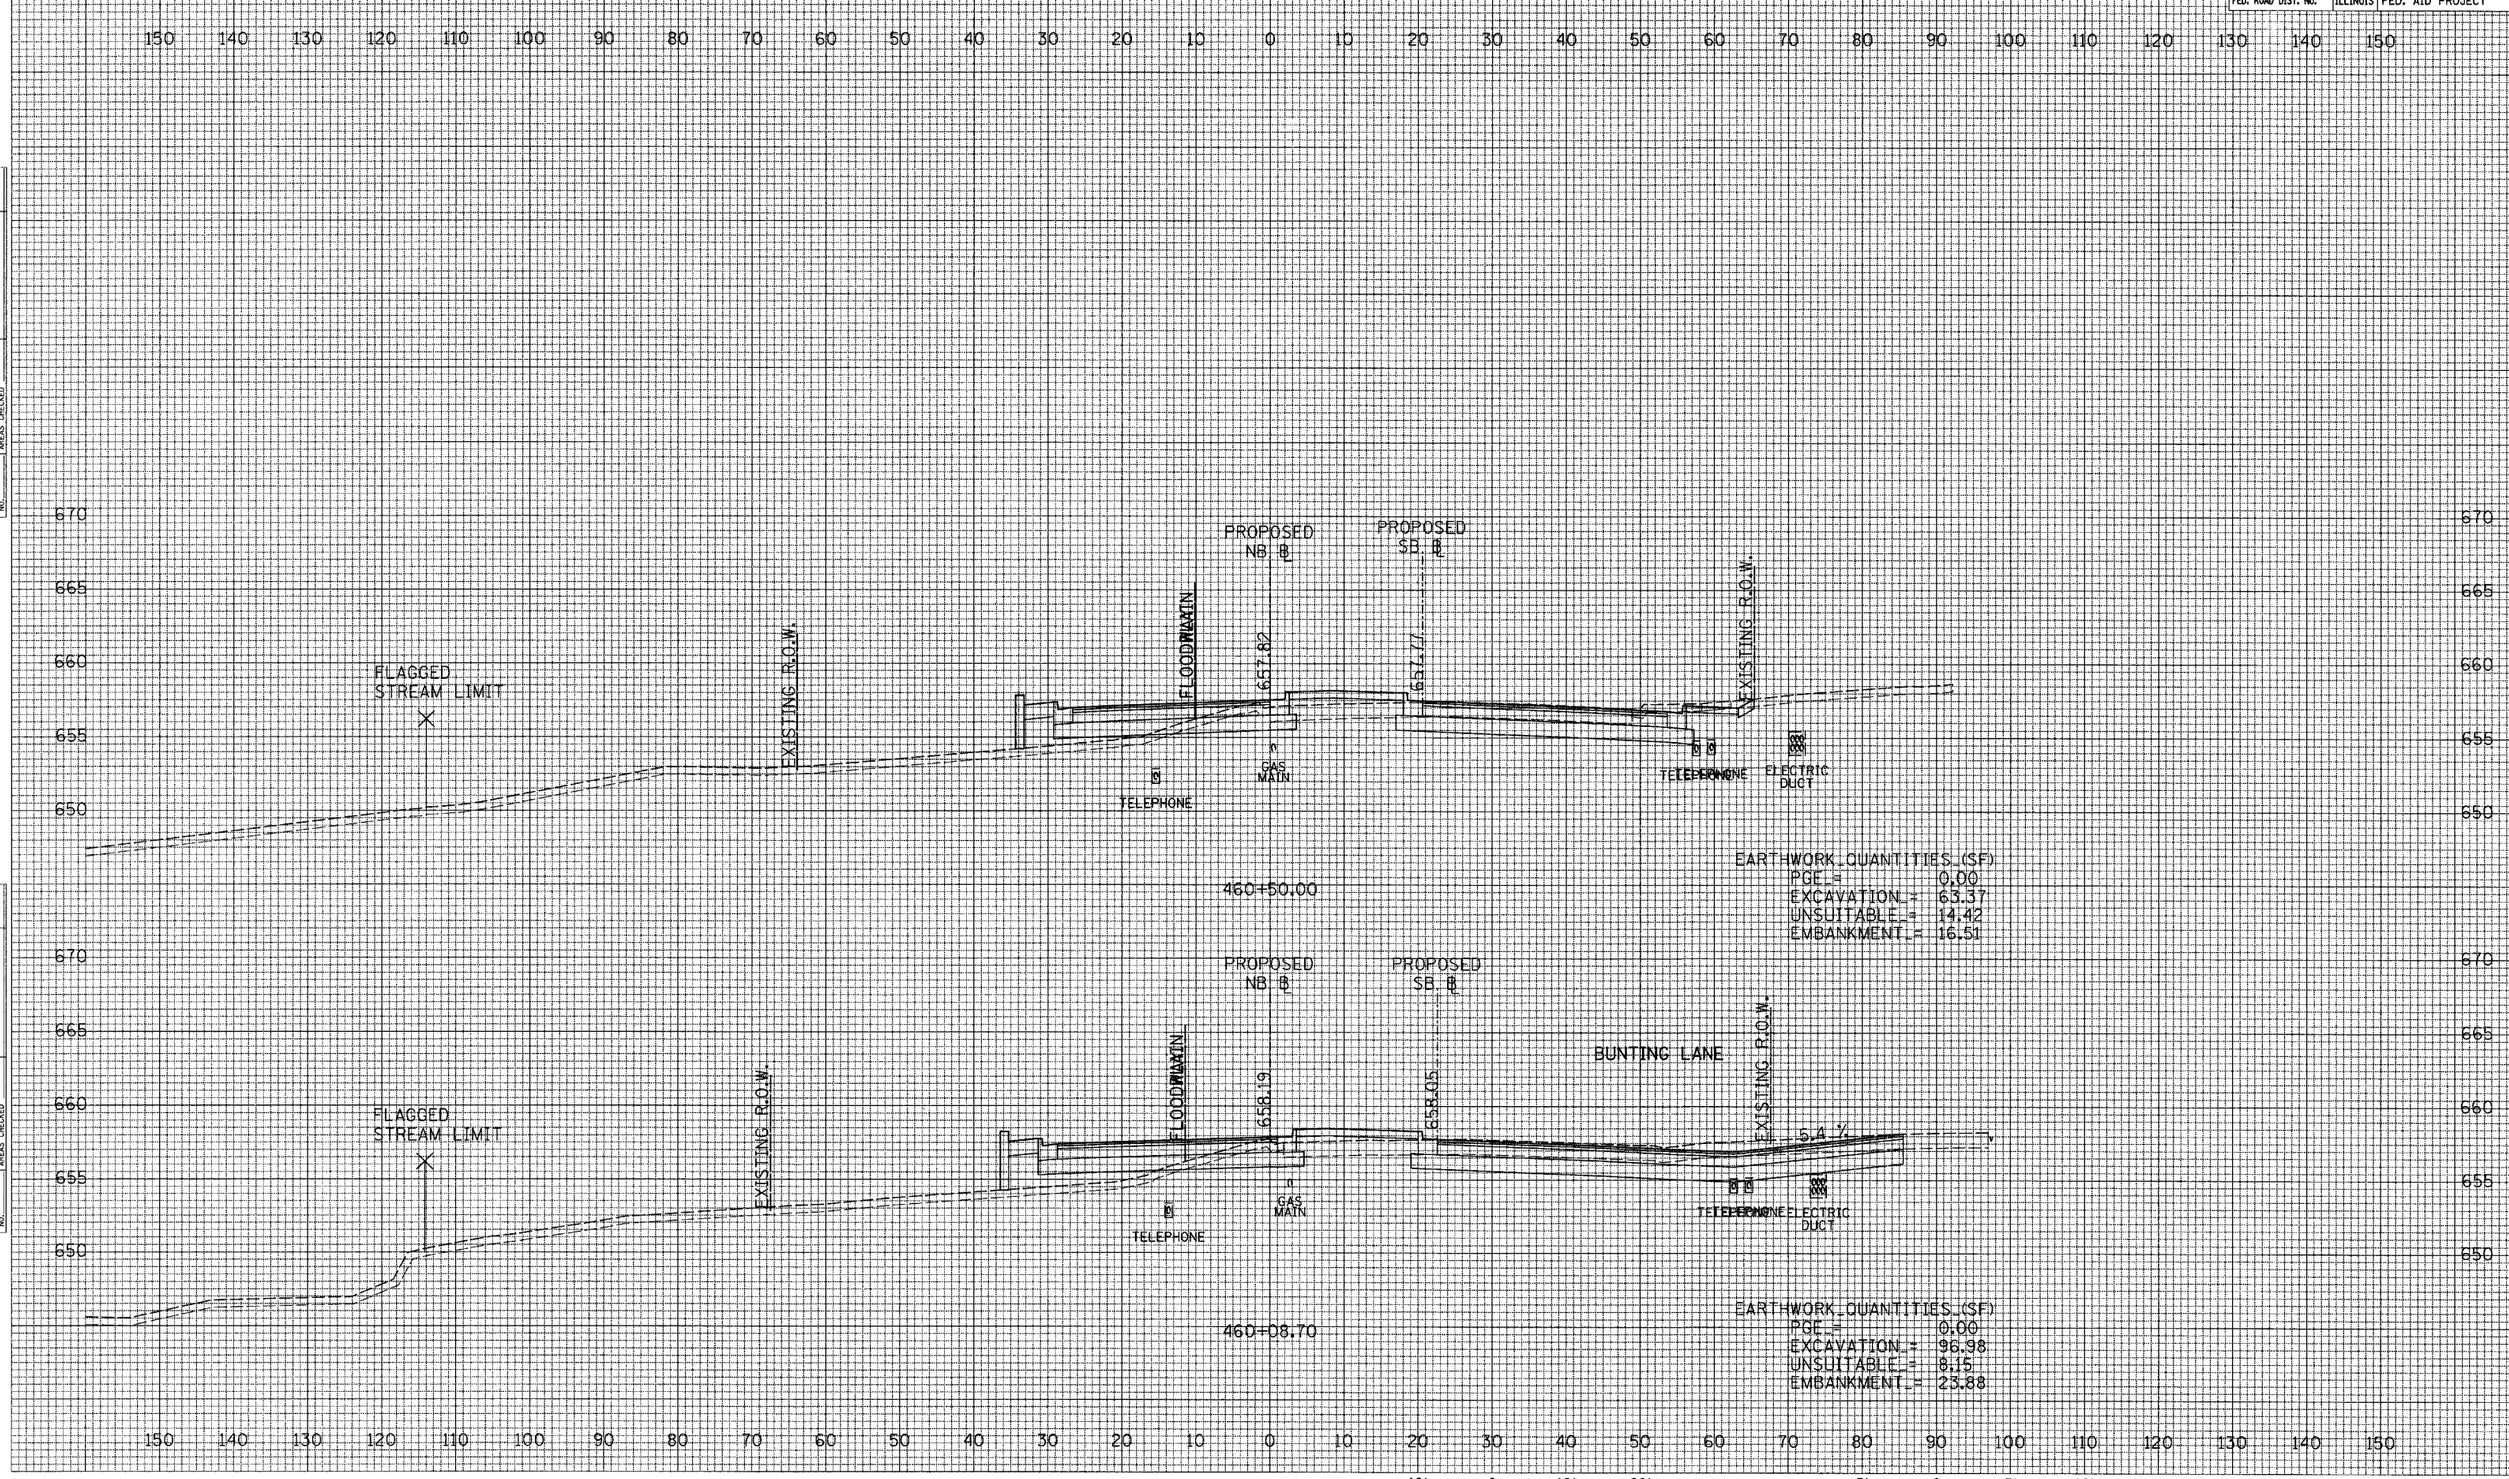

HORIZONTAL SCALE 10' 0 10' 20'

VERTICAL SCALE 5' 0 5' 10'

WASHINGTON ST. CROSS SECTIONS

FINAL SURVEY	ORIGINAL SURVEY
SURVEYED	SURVEYED
PLOTTED	PLOTTED
TEMPLATE	TEMPLATE
AREAS	AREAS
AREAS CHECKED	AREAS CHECKED
NOTE BOOK NO.	NOTE BOOK NO.

E02417\road\oakxsshwa.dgn 4/10/2008 7:27:36 PM