CONTRACT NO. 63024	F.A. RTE.	SECTION	COUNTY	TOTAL SHEETS	SHEET NO.
	2552	00-00114-00-PV	DuPage	563	512
	STA.		TO STA.		
	FED. ROAD DIST. NO.	ILLINOIS	FED. AID PROJECT		

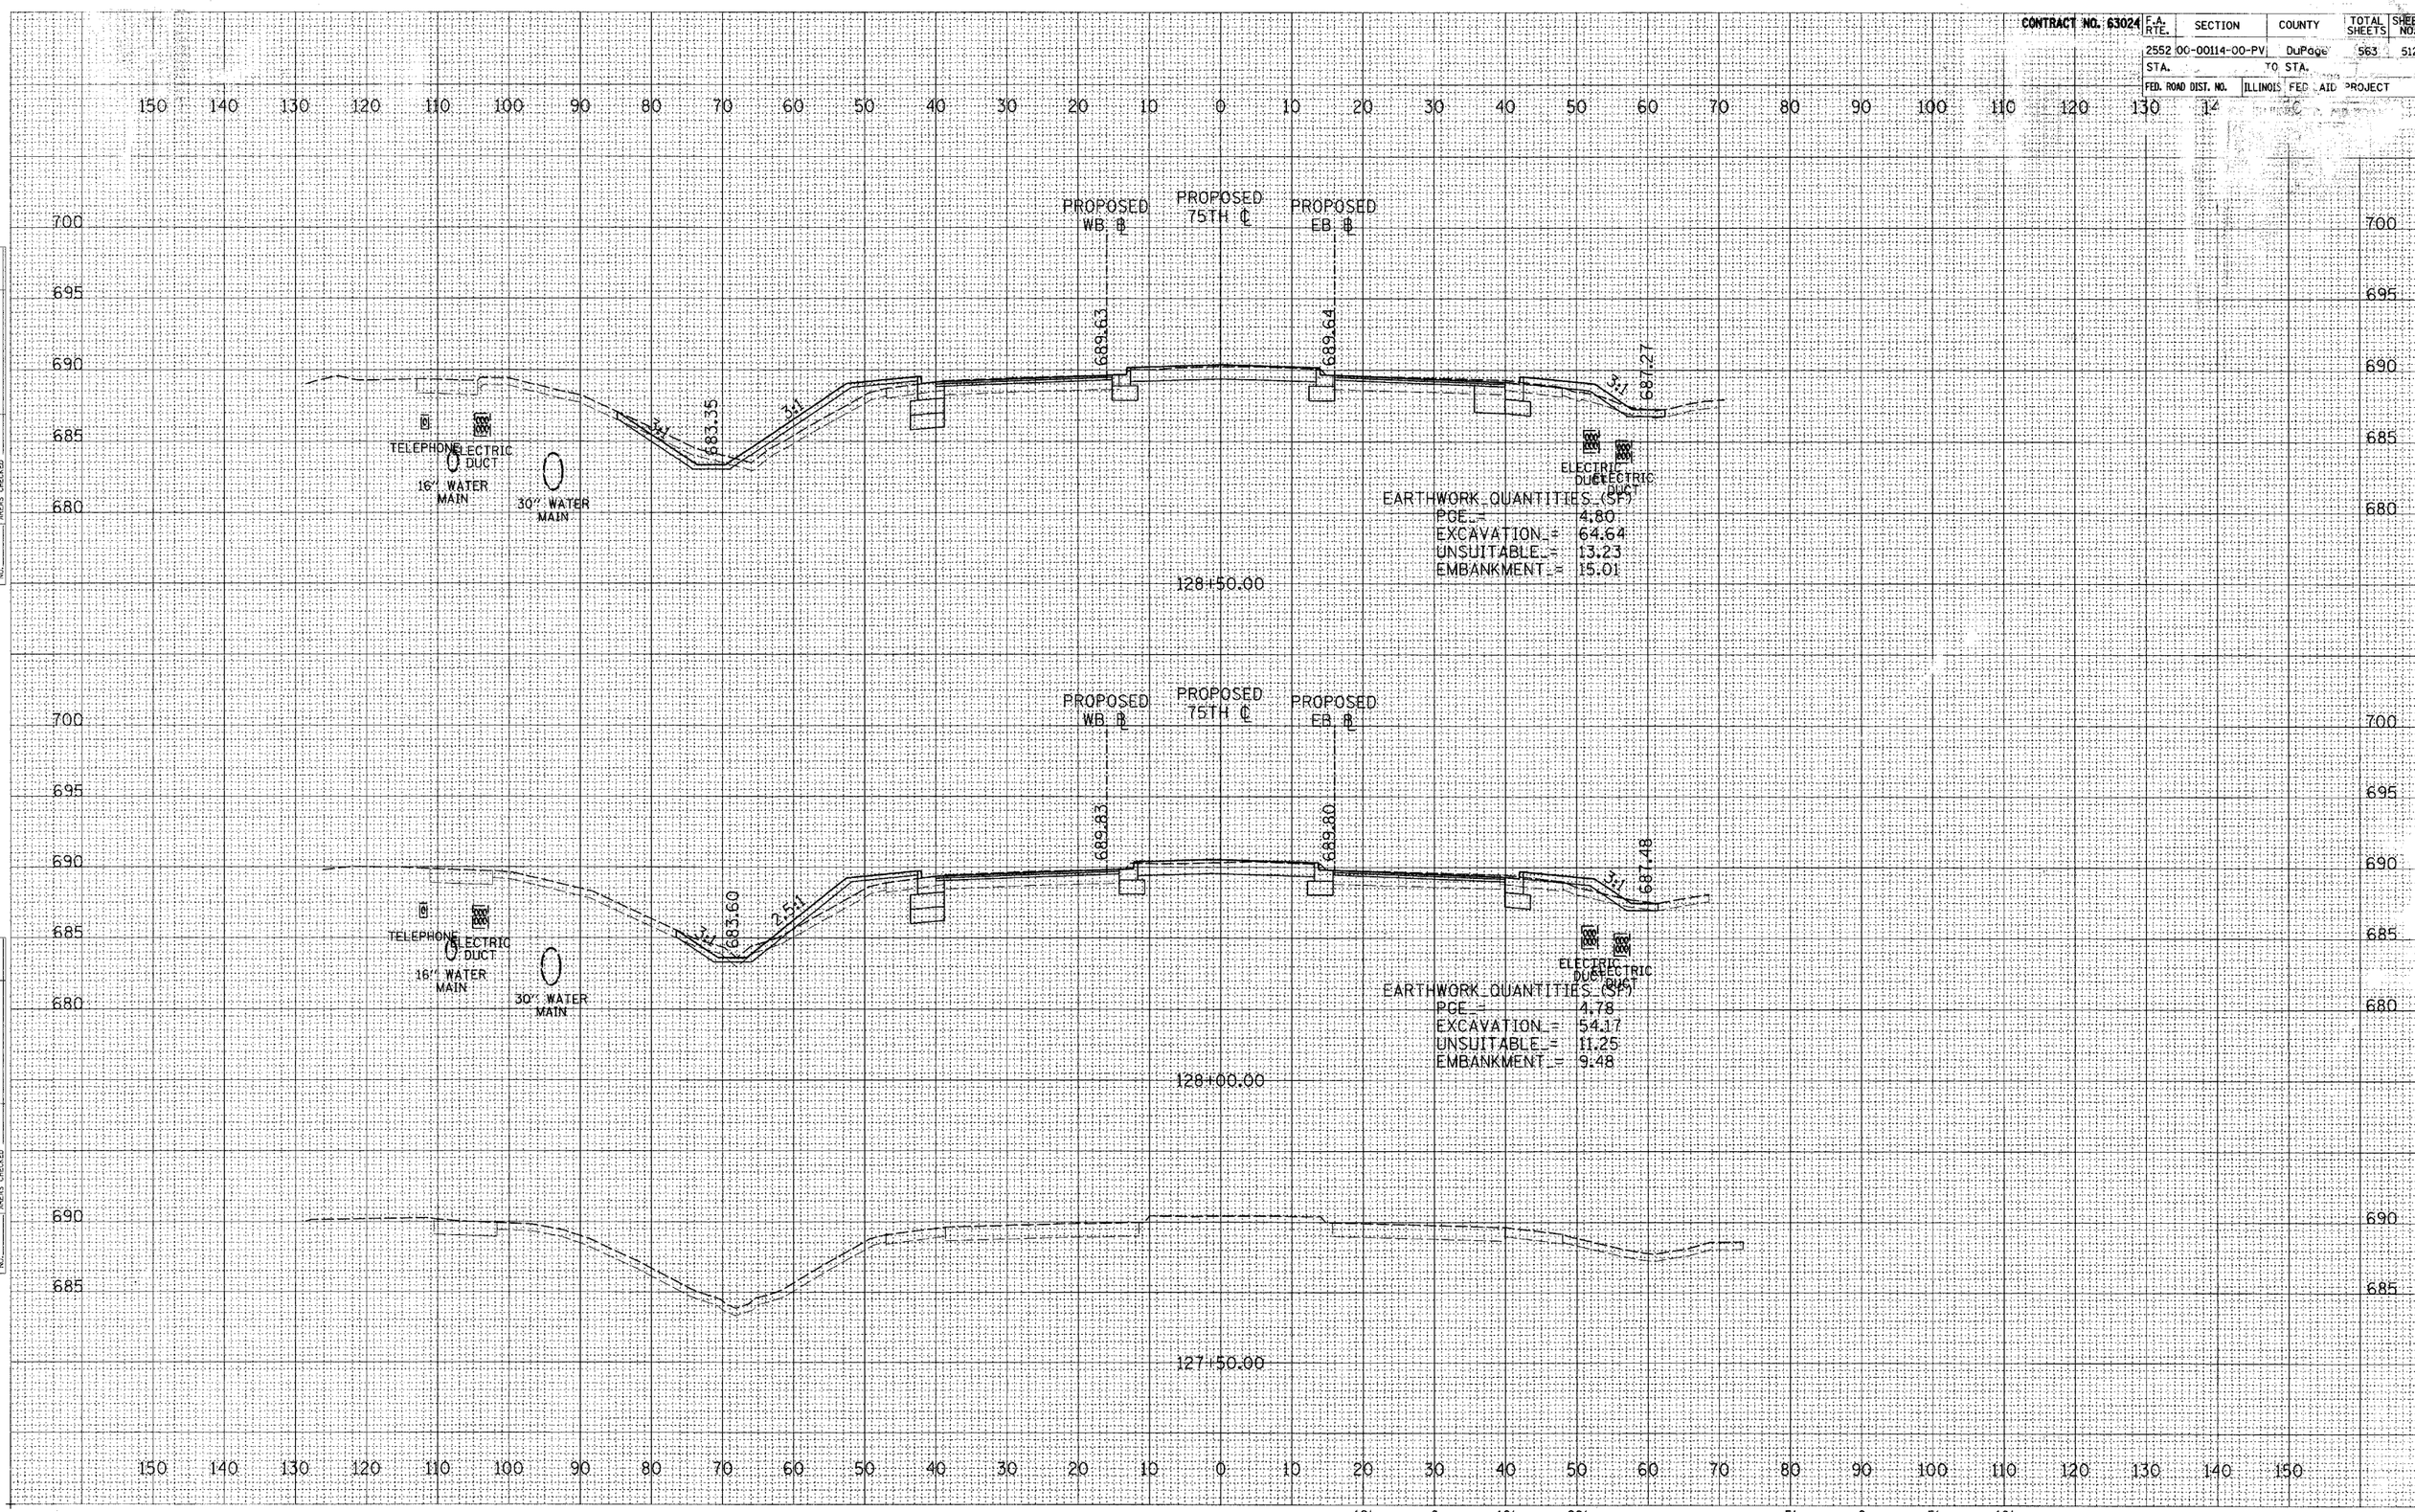

75TH ST. CROSS SECTIONS

SURVEY	
PLOTTED	
TEMPLATE	
AREAS	
AREAS CHECKED	
NOTE BOOK	
NO.	

SURVEY	
PLOTTED	
TEMPLATE	
AREAS	
AREAS CHECKED	
NOTE BOOK	
NO.	