CONTRACT NO. 63024	F.A. RTE.	SECTION	COUNTY	TOTAL SHEETS	SHEET NO.
	2552	00-00114-00-PV	DuPage	563	514
	STA.		TO STA.		
	FED. ROAD DIST. NO.		ILLINOIS	FED. AID PROJECT	

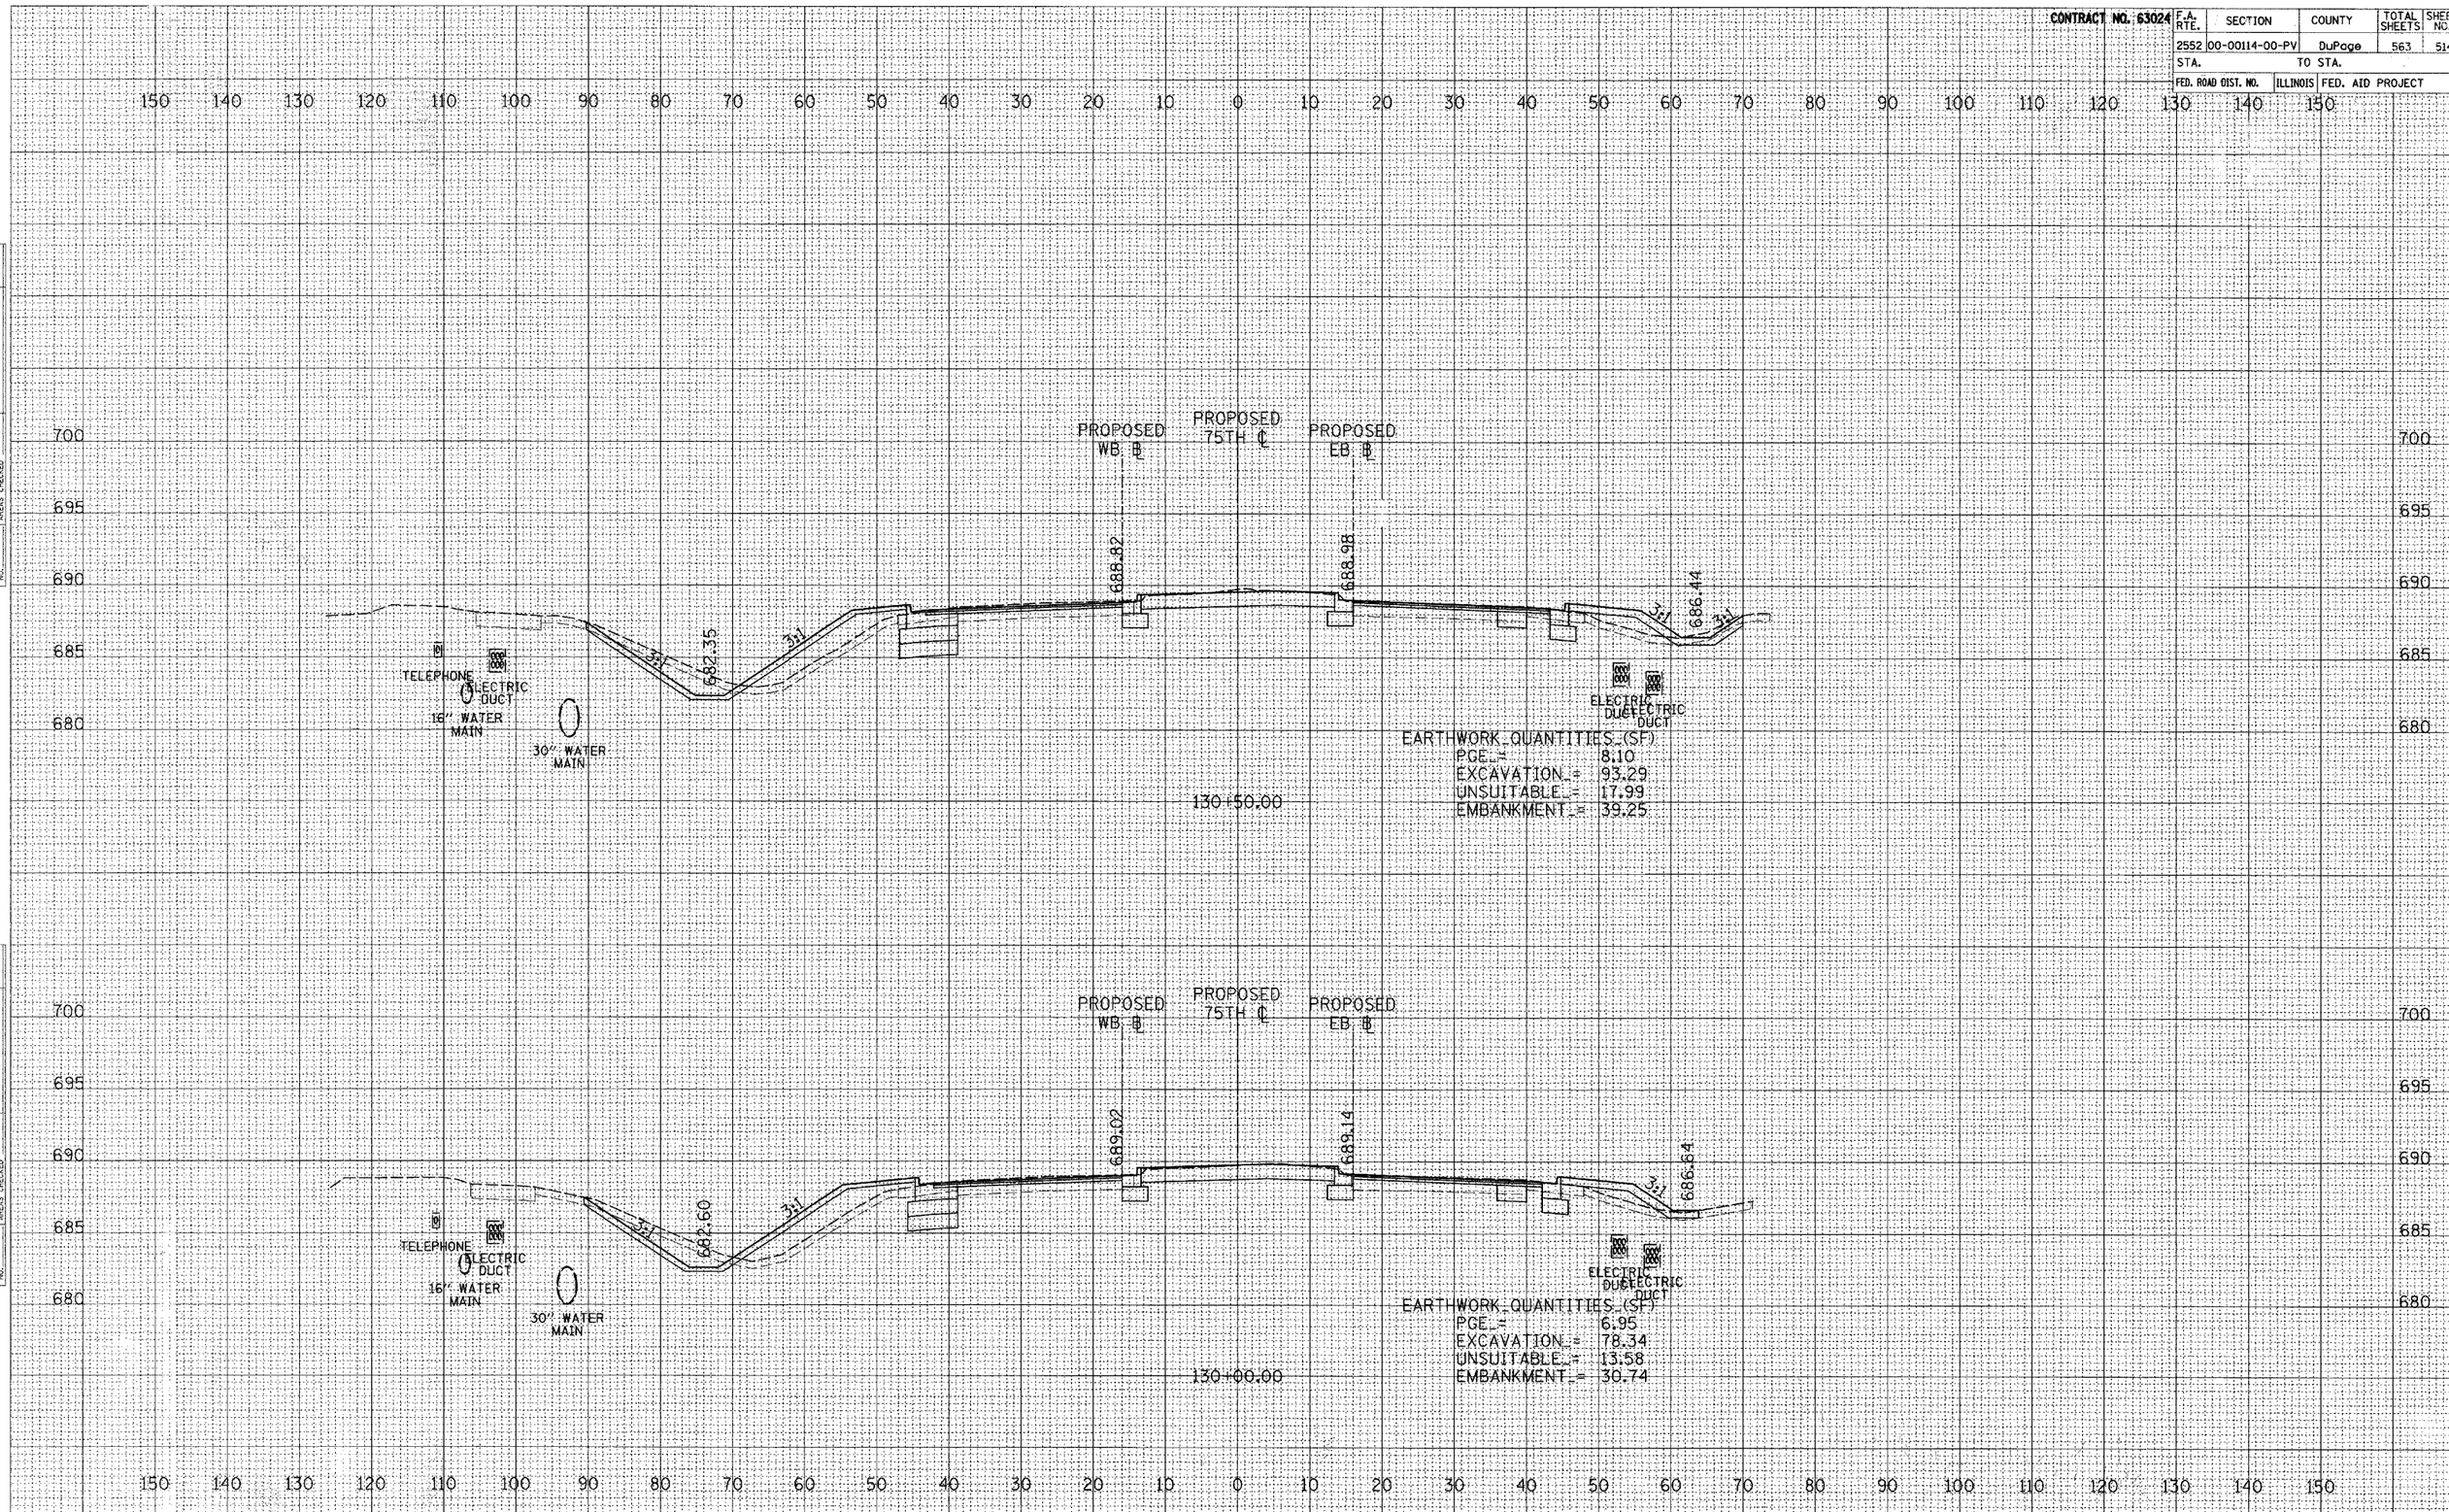

NO.	SURVEY NOTE BOOK	PLOTTED TEMPLATE AREAS	AREAS CHECKED

75TH ST. CROSS SECTIONS