CONTRACT NO. 63024				
F.A. RTE.	SECTION	COUNTY	TOTAL SHEETS	SHEET NO.
2552	00-00114-00-PV	DuPage	563	516
STA.		TO STA.		
FED. ROAD DIST. NO.	ILLINOIS	FED. AID PROJECT		

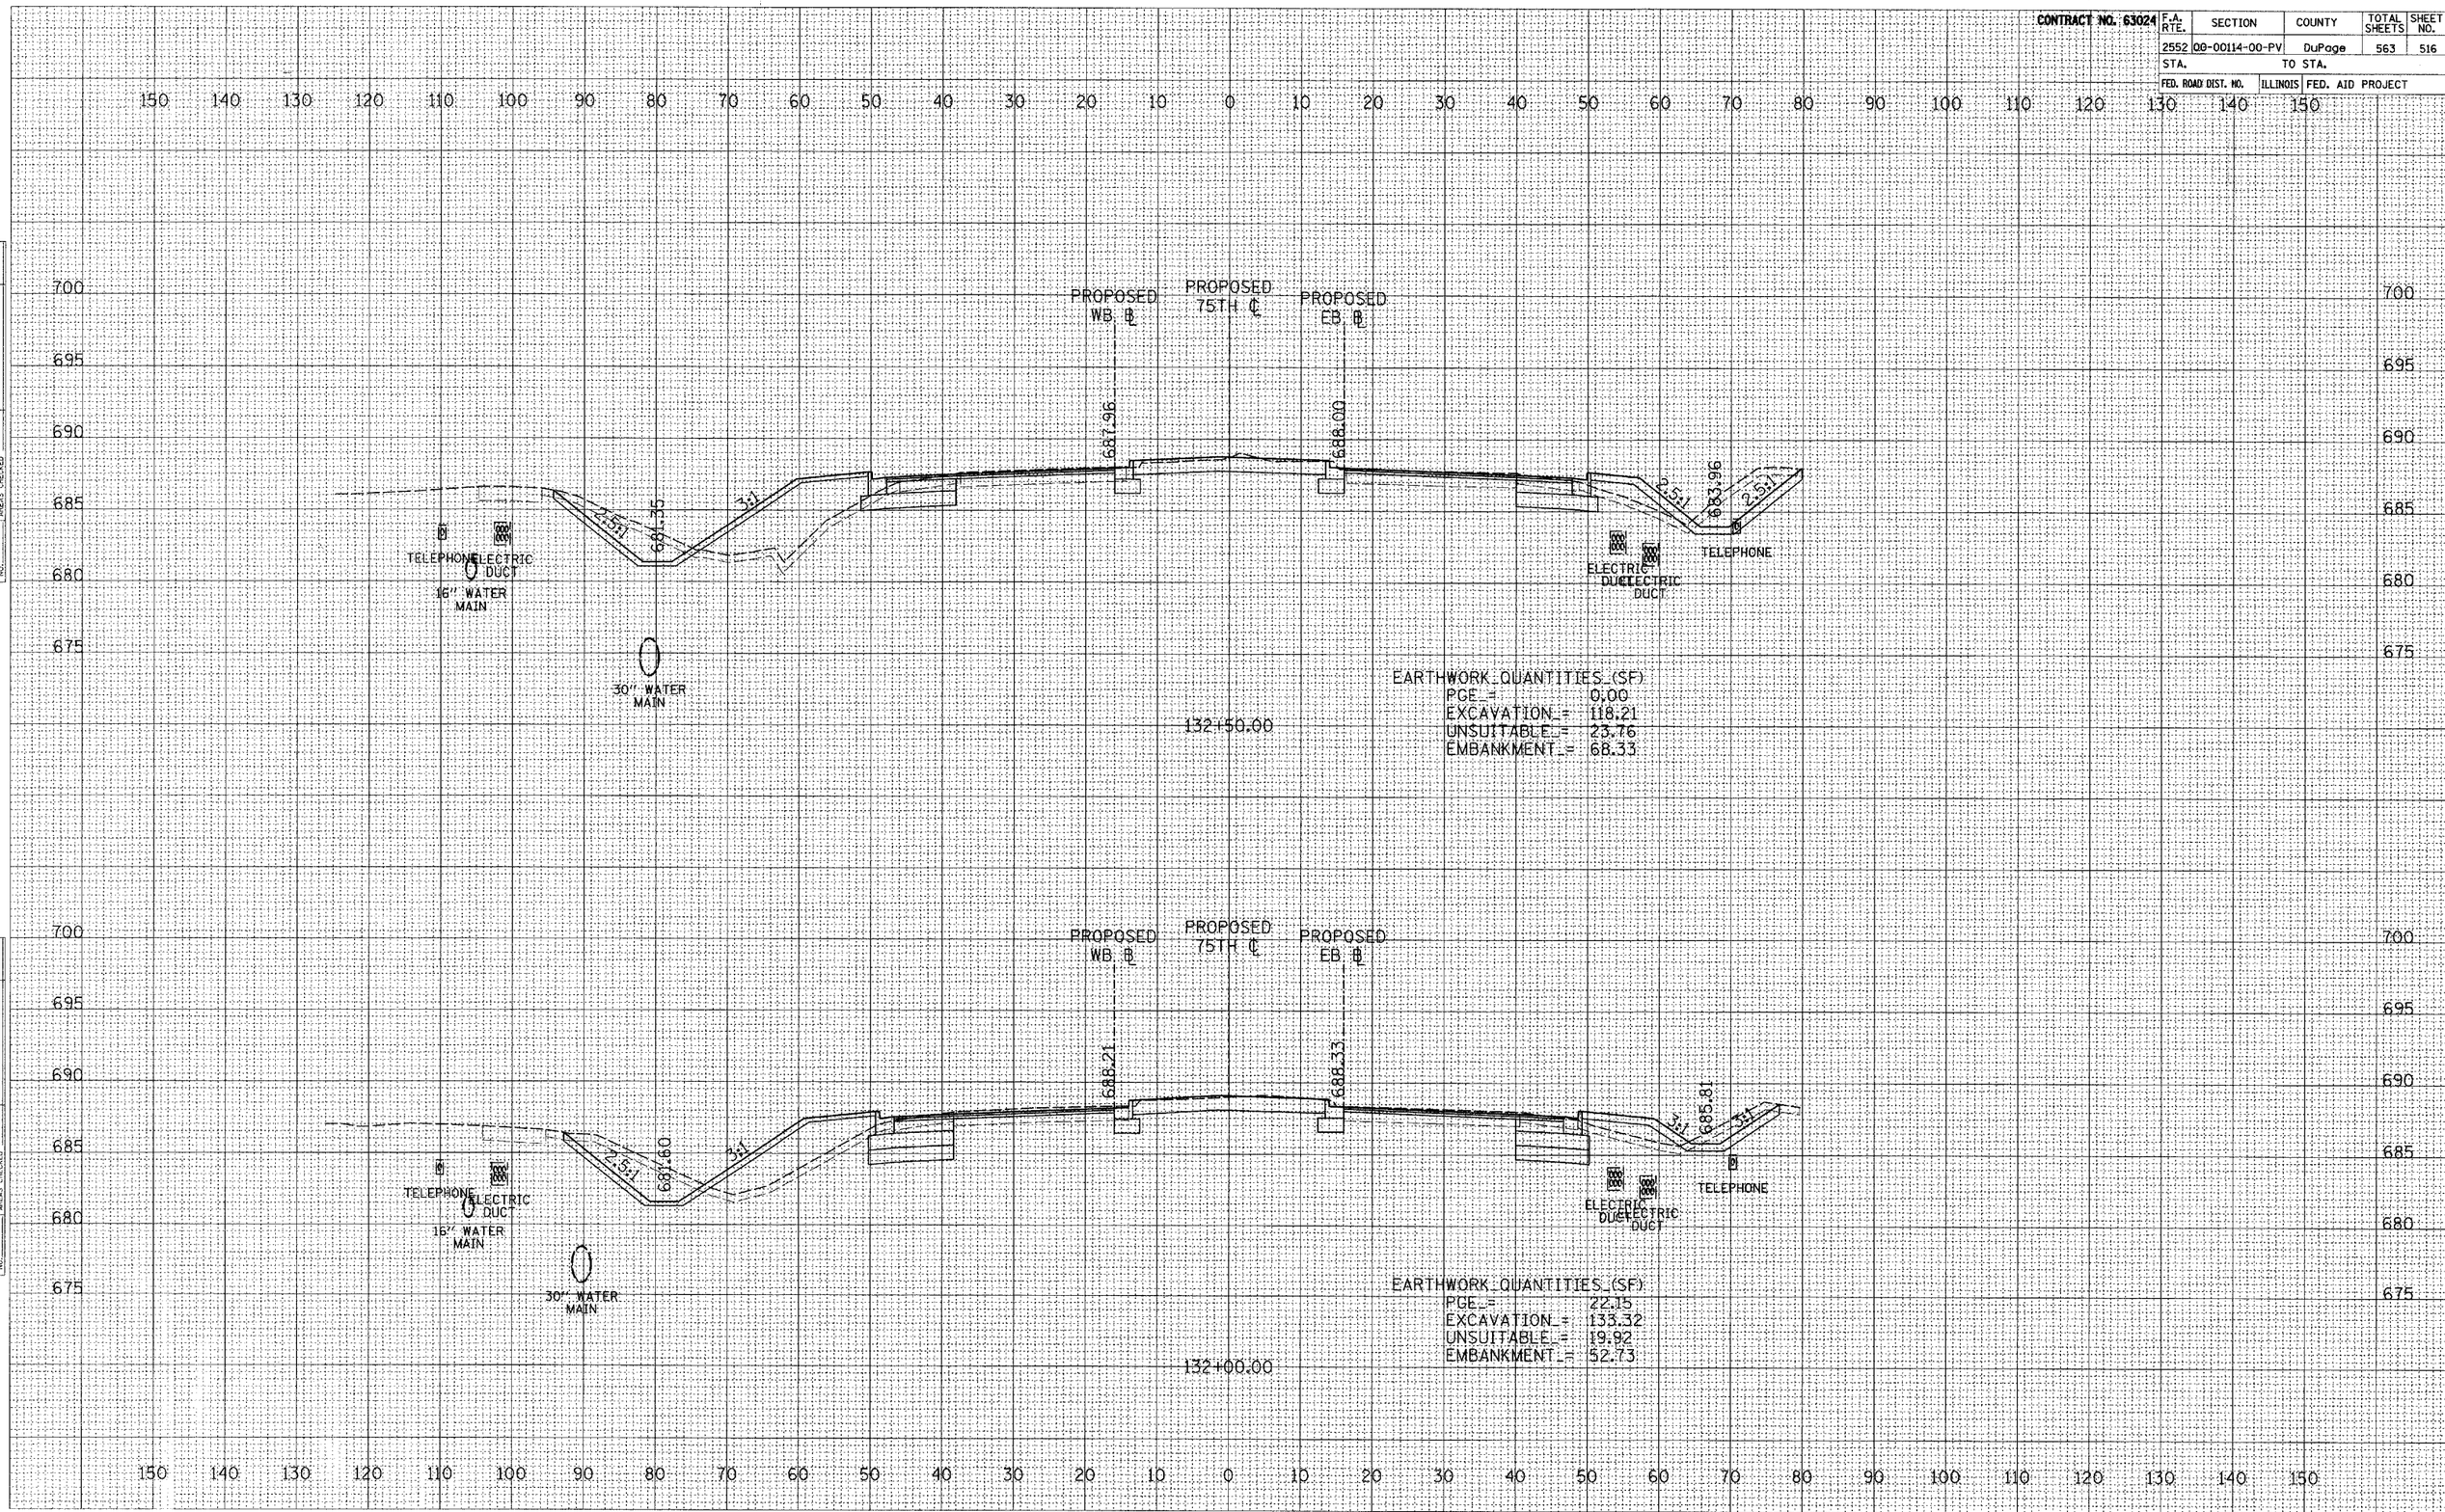

NO.	SURVEY NOTE BOOK	PLOTTED TEMPLATE AREAS AREAS CHECKED

75TH ST. CROSS SECTIONS