CONTRACT NO. 63024				
F.A. RTE.	SECTION	COUNTY	TOTAL SHEETS	SHEET NO.
2552	00-00114-00-PV	DuPage	563	518
STA.		TO STA.		
FED. ROAD DIST. NO.	ILLINOIS	FED. AID PROJECT		

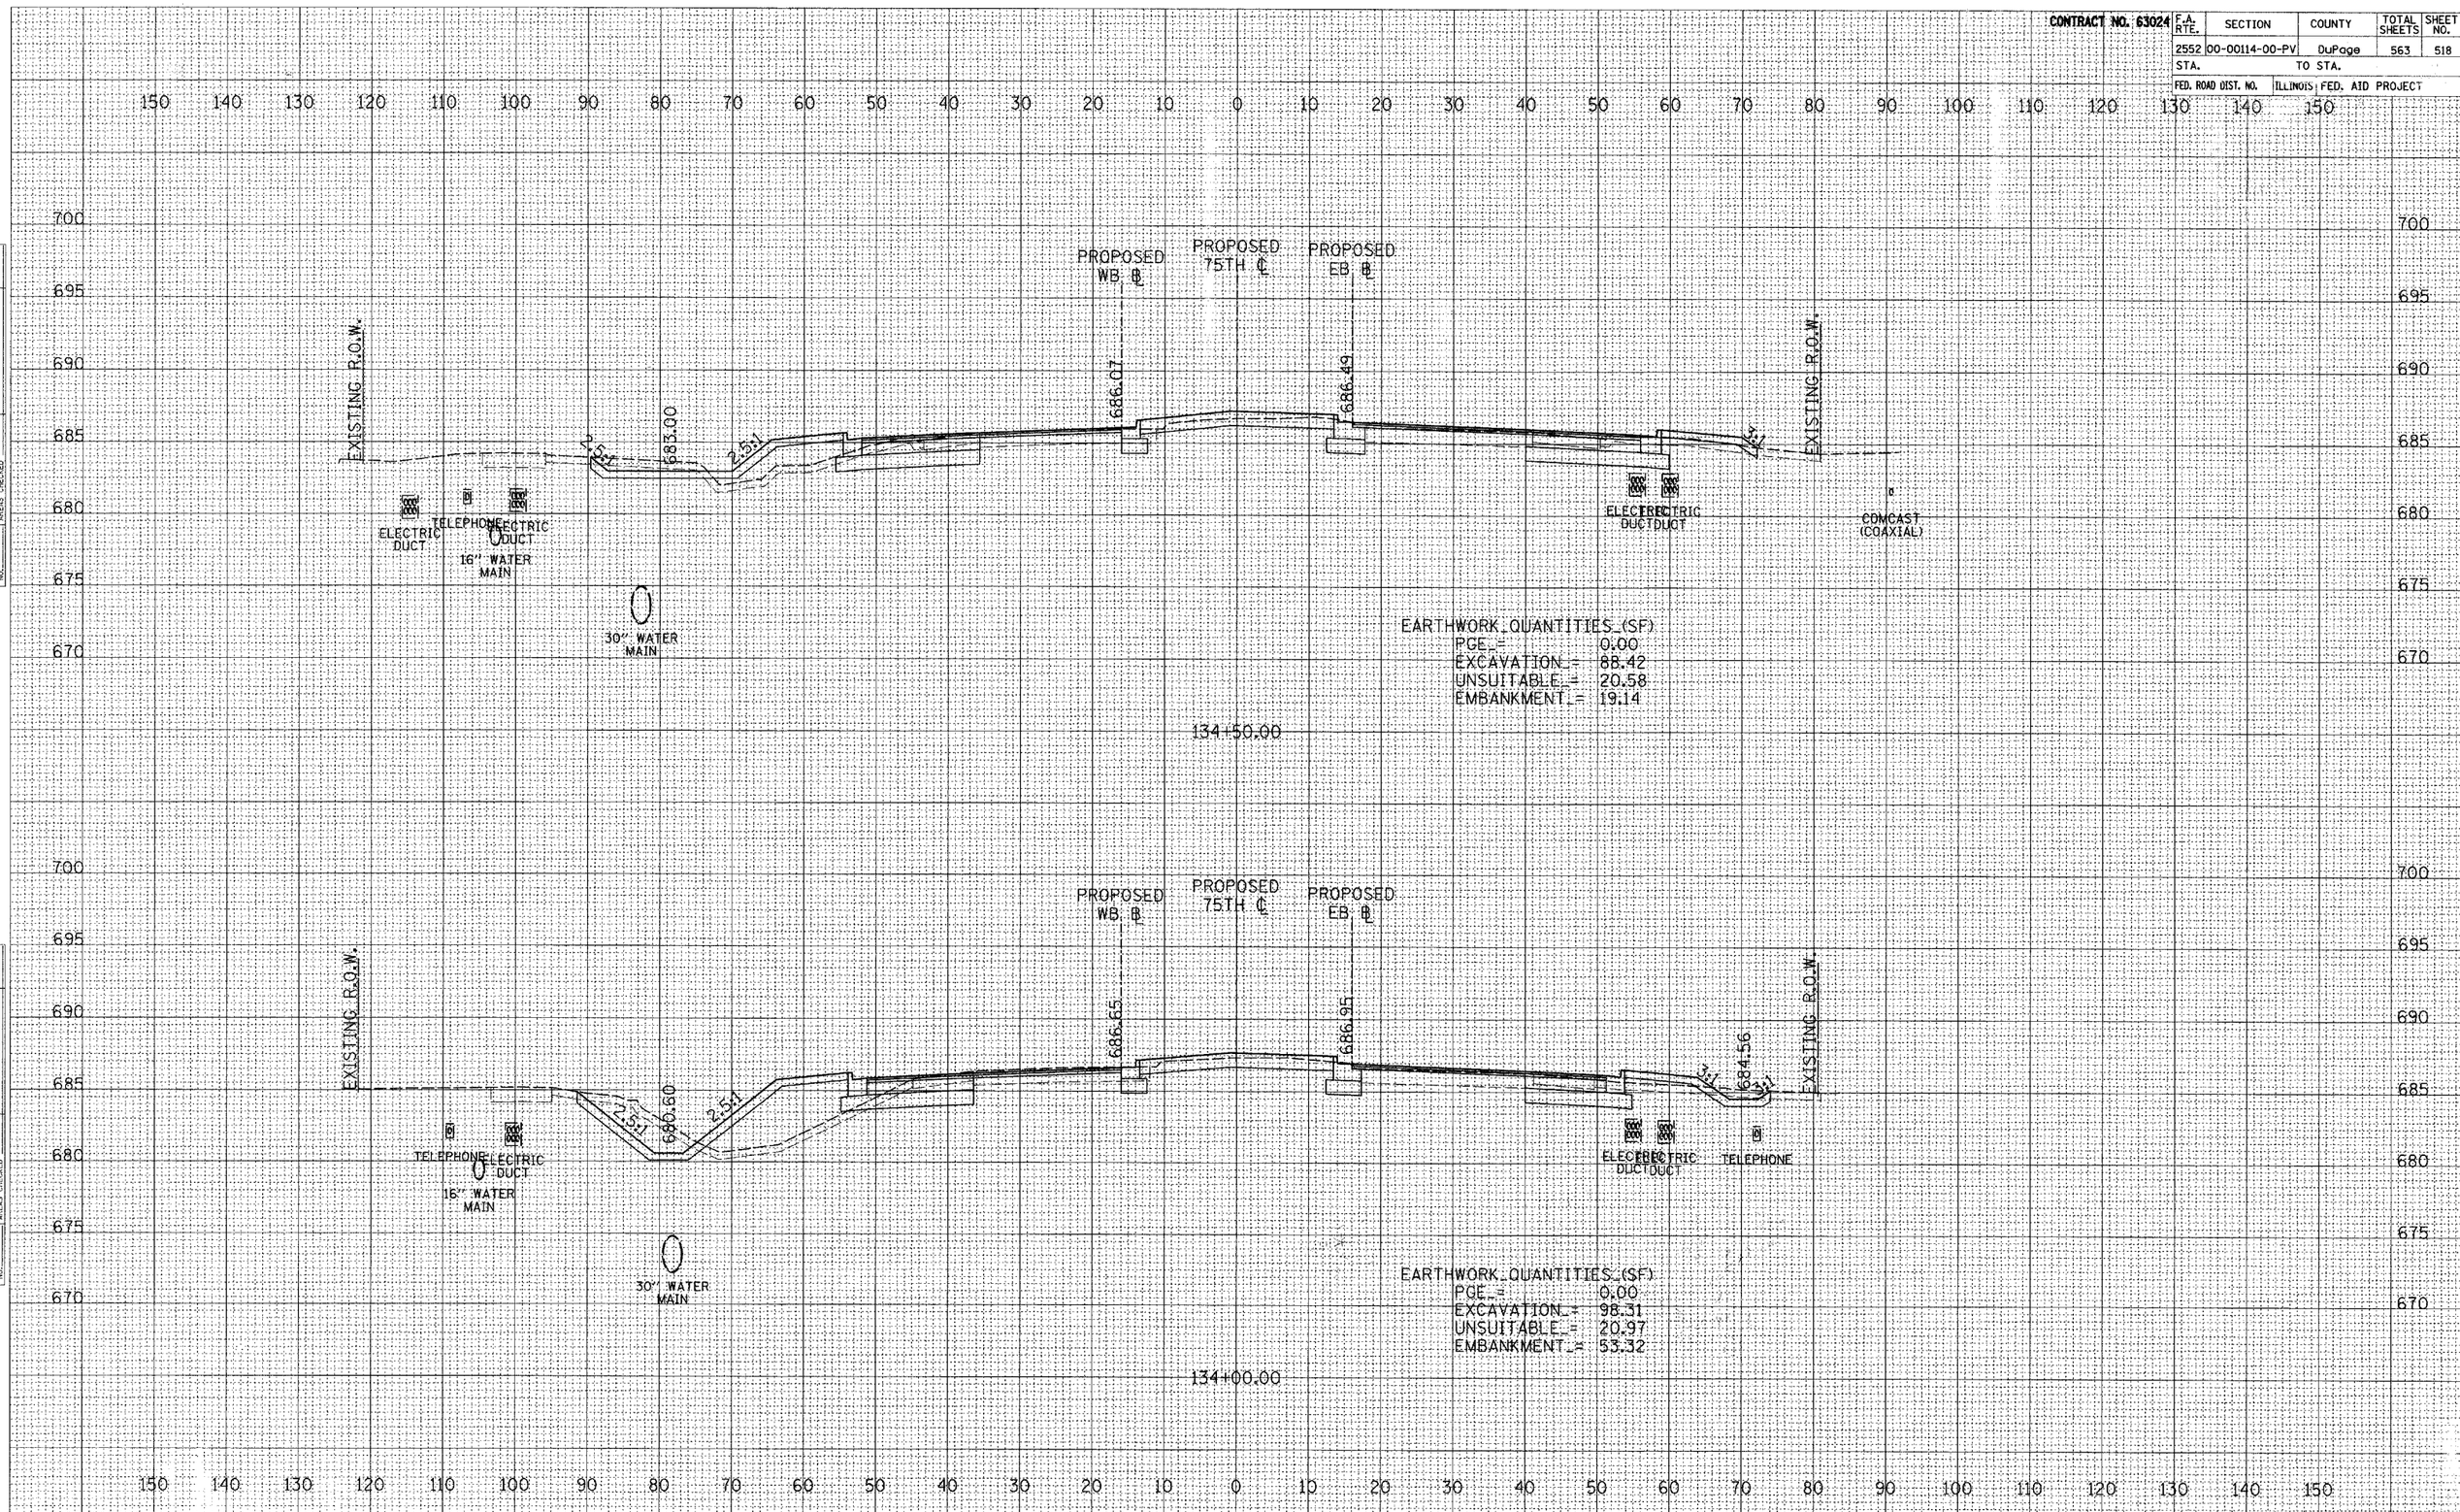

SURVEY	
NOTE BOOK	PLOTTED
	TEMPLATE
	AREAS
NO.	AREAS CHECKED

75TH ST. CROSS SECTIONS